WALKER RESIDENCE

26 GREENOUGH PLACE
NEWPORT, RI 02840

'HDC SET'

SHEET LIST	
Sheet Number	Sheet Name
A0	COVER
A011	SITE PLAN
A211	FRONT, REAR ELEVATION
A212	SIDE ELEVATION (SOUTH)
A213	SIDE ELEVATION (NORTH)

1 VIEW 1

2 VIEW 1 PROPOSED

FAGAN DESIGN BUILD STUDIO
HISTORIC PRESERVATION · COMMERCIAL & RESIDENTIAL ARCHITECTURE · URBAN PLANNING & DESIGN

CHRIS FAGAN
T: 401-855-4873
E: FAGAN1@GMAIL.COM
W: CFD-STUDIO.COM
A: PO BOX 774
NEWPORT, RI 02840

WALKER RESIDENCE

26 GREENOUGH PLACE - NEWPORT, RI 02840

DESCRIPTION: COVER

SCALE:		PAPER: 24"x36"
DATE:	03-31-21	"HDC SET"

A0

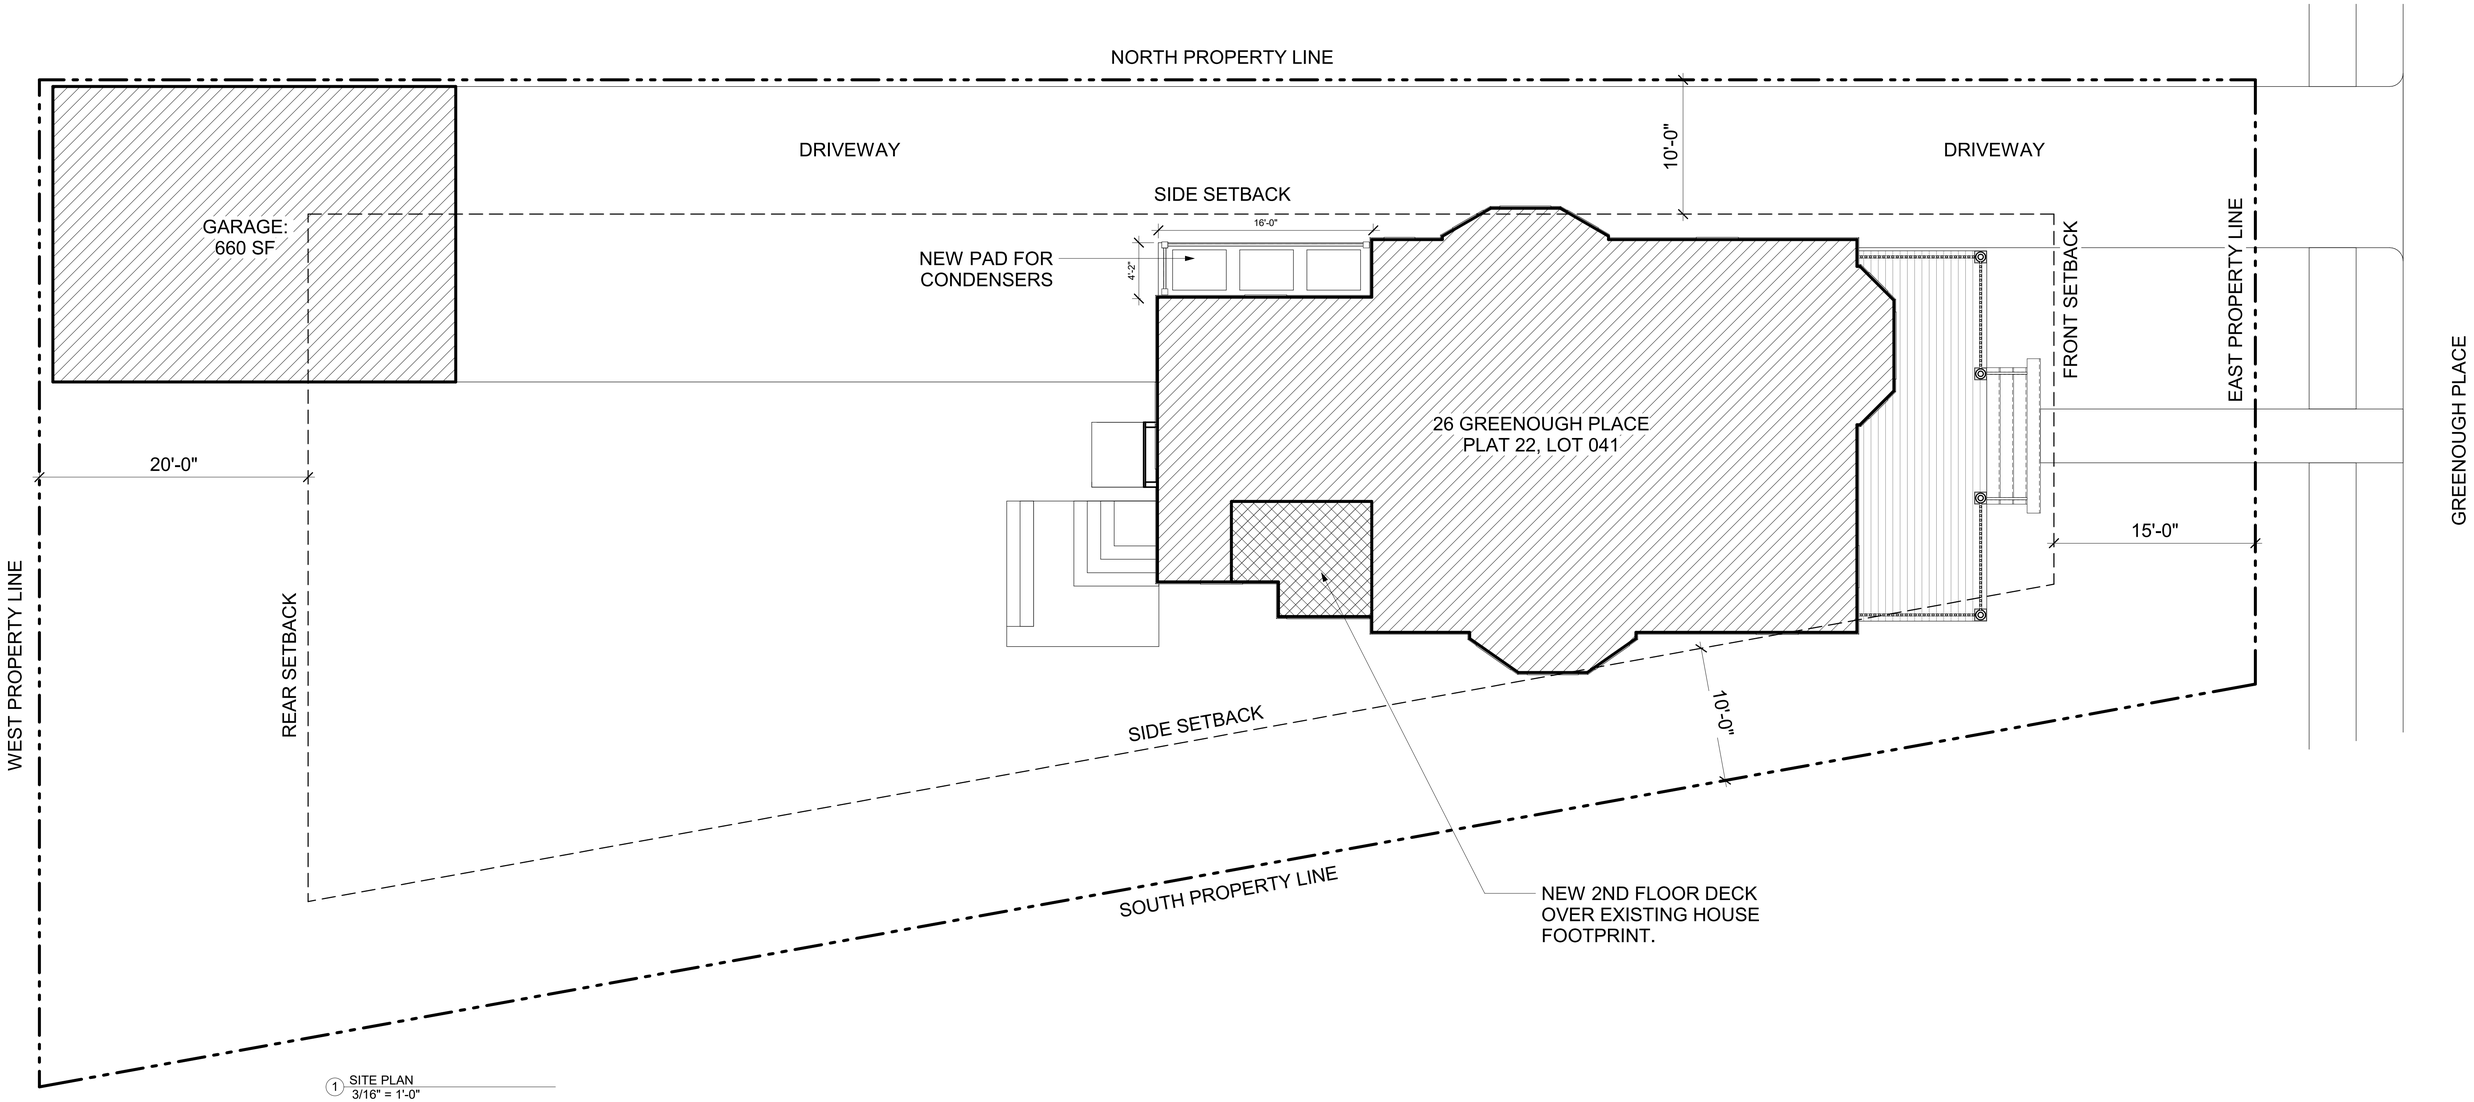

1 SITE PLAN
3/16" = 1'-0"

FAGAN DESIGN BUILD STUDIO
HISTORIC PRESERVATION — COMMERCIAL & RESIDENTIAL ARCHITECTURE — URBAN PLANNING & DESIGN

CHRIS FAGAN
T: 401-855-4873
E: FAGAN1@GMAIL.COM
W: CFD-STUDIO.COM
A: PO BOX 774
NEWPORT, RI 02840

WALKER RESIDENCE

26 GREENOUGH PLACE - NEWPORT, RI 02840

DESCRIPTION: SITE PLAN

SCALE:	3/16" = 1'-0"	PAPER: 24"x36"
DATE:	03-31-21	"HDC SET"

A011

EXISTING:

1 FRONT ELEVATION
1/4" = 1'-0"

PROPOSED:

2 FRONT ELEVATION PROPOSED
1/4" = 1'-0"

EXISTING:

3 REAR ELEVATION
1/4" = 1'-0"

PROPOSED:

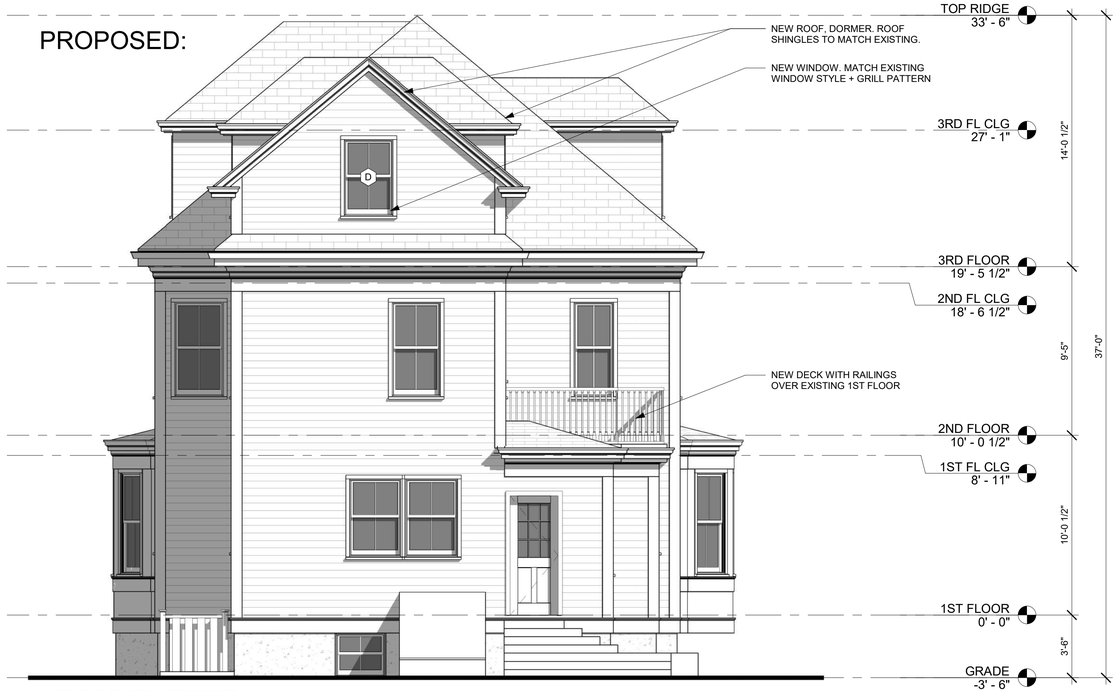

4 REAR ELEVATION PROPOSED
1/4" = 1'-0"

FAGAN DESIGN BUILD STUDIO
HISTORIC PRESERVATION · COMMERCIAL & RESIDENTIAL ARCHITECTURE · URBAN PLANNING & DESIGN

CHRIS FAGAN
T: 401-855-4873
E: FAGAN1@GMAIL.COM
W: CFD-STUDIO.COM
A: PO BOX 774
NEWPORT, RI 02840

WALKER RESIDENCE

26 GREENOUGH PLACE - NEWPORT, RI 02840

DESCRIPTION: FRONT, REAR ELEVATION

SCALE:	1/4" = 1'-0"	PAPER: 24"x36"
DATE:	03-31-21	"HDC SET"

A211

WINDOW SCHEDULE					
Type Mark	Count	Width	Height	Sill Height	Description
A	1	5' - 9"	4' - 0"	3' - 6"	DOUBLEHUNG (3 UNIT)
B	1	2' - 0"	4' - 2"	3' - 6"	DOUBLEHUNG
C	1	2' - 10"	4' - 2"	3' - 6"	DOUBLEHUNG
D	4	2' - 10"	4' - 4"	2' - 10"	DOUBLEHUNG

Grand total: 7

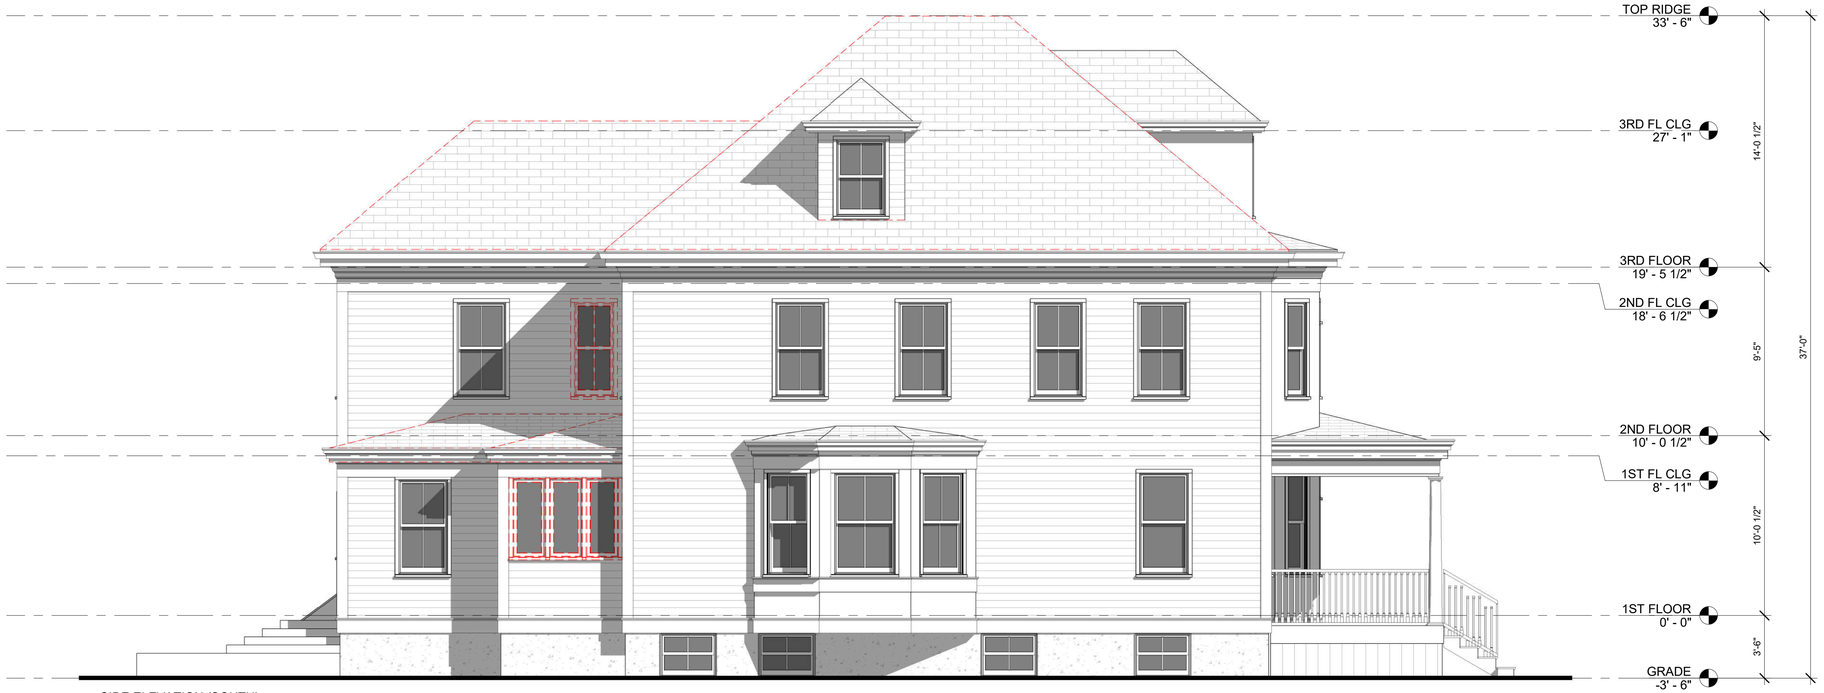

1 SIDE ELEVATION (SOUTH)
1/4" = 1'-0"

2 SIDE ELEVATION (SOUTH) PROPOSED
1/4" = 1'-0"

FAGAN DESIGN BUILD STUDIO
HISTORIC PRESERVATION — COMMERCIAL & RESIDENTIAL ARCHITECTURE — URBAN PLANNING & DESIGN

CHRIS FAGAN
T: 401-855-4873
E: FAGAN1@GMAIL.COM
W: CFD-STUDIO.COM
A: PO BOX 774
NEWPORT, RI 02840

WALKER RESIDENCE

26 GREENOUGH PLACE - NEWPORT, RI 02840

DESCRIPTION: SIDE ELEVATION (SOUTH)

SCALE:	1/4" = 1'-0"	PAPER: 24"x36"
DATE:	03-31-21	"HDC SET"

A212

WINDOW SCHEDULE					
Type Mark	Count	Width	Height	Sill Height	Description
A	1	5' - 9"	4' - 0"	3' - 6"	DOUBLEHUNG (3 UNIT)
B	1	2' - 0"	4' - 2"	3' - 6"	DOUBLEHUNG
C	1	2' - 10"	4' - 2"	3' - 6"	DOUBLEHUNG
D	4	2' - 10"	4' - 4"	2' - 10"	DOUBLEHUNG

Grand total: 7

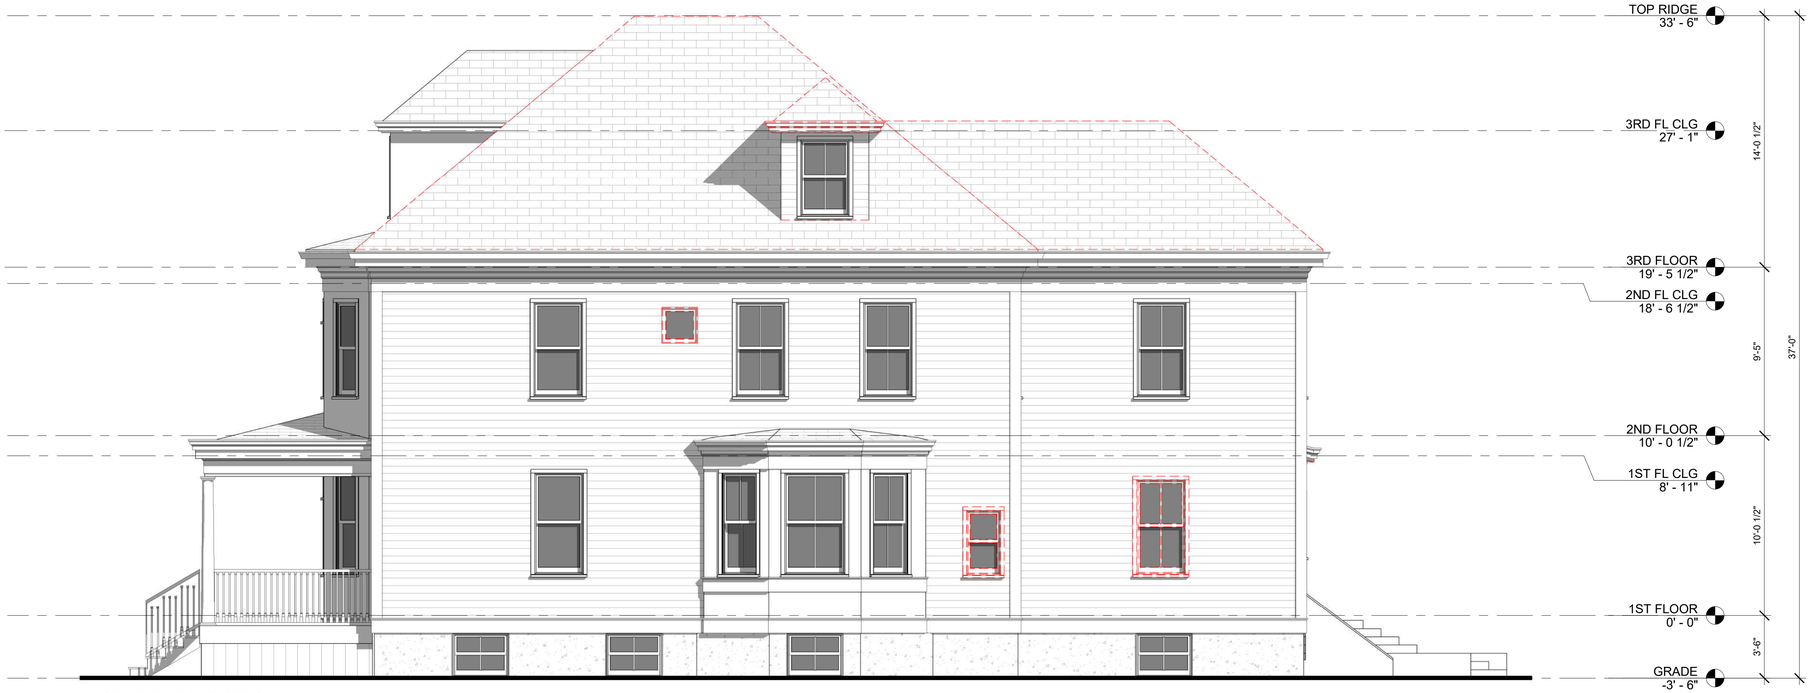

1 SIDE ELEVATION (NORTH)
1/4" = 1'-0"

2 SIDE ELEVATION (NORTH) PROPOSED
1/4" = 1'-0"

FAGAN DESIGN BUILD STUDIO
HISTORIC PRESERVATION — COMMERCIAL & RESIDENTIAL ARCHITECTURE — URBAN PLANNING & DESIGN

CHRIS FAGAN
T: 401-855-4873
E: FAGAN1@GMAIL.COM
W: CFD-STUDIO.COM
A: PO BOX 774
NEWPORT, RI 02840

WALKER RESIDENCE

26 GREENOUGH PLACE - NEWPORT, RI 02840

DESCRIPTION: SIDE ELEVATION (NORTH)

SCALE:	1/4" = 1'-0"	PAPER: 24"x36"
DATE:	03-31-21	"HDC SET"

A213