NEWPORT HISTORIC DISTRICT COMMISSION

DEPARTMENT OF ZONING & INSPECTIONS
43 Broadway, Newport, Rhode Island 02840
401.846.9600 (City Hall) 401.845.5357 (Preservation)

Check #1385

Received by the Zoning and Inspections Department:
JUL 20 2020
$150.00

HDC
AUG. 16

APPLICATION FOR CERTIFICATE OF APPROPRIATENESS

Please complete this application in BLACK or BLUE ink only.
Illegible/incomplete applications will be returned to the applicant.
Hearing Dates and Filing Deadlines are posted at City Hall and www.cityofnewport.com.

GENERAL INFORMATION

PROPERTY ADDRESS: 44 Ledge Rd. Newport, RI 02840	**Plat:** 38 **Lot:** 33
Property Name (if any, including historic): THE WHITE	Original Date of Construction: 1915
APPLICANT (Legal Owner of Record): Charles Marion O	Telephone: 401-662-1085 Email: VLMELE@MAC.COM
Mailing Address: 44 Ledge Rd. Newport, RI 02840	
LEGALLY AUTHORIZED REPRESENTATIVE: Violeta Mele	Telephone: 401-662-1085 Email: VLMELE@MAC.COM
Mailing Address: 44 LEDGE RD, NEWPORT, RI 02840	

ADDITIONAL INFORMATION CHECKLIST

[Y] N Is the application fee included? (See attached General Fee Schedule)

Y [N] Is the property in condominium ownership? **If yes, proof of board or association approval must be attached.**

Y [N] Is this application filed in response to a violation notice?

Y [N] Is this application a modification of plans previously-approved (date(s)_____) by the HDC?

Y [N] Does this project require other approvals? Zoning _____ CRMC _____ Other (describe): _____

[Y] N Does access to the subject property require special arrangements? Coordinate w/ Jenkins Construction @ 401-662-9498

SUMMARY OF PROPOSED WORK

Describe all proposed exterior alterations to the subject property here.

Do not leave this section blank.

Check off all applicable categories below.

We propose to install 54ea new double hung insert windows for the property located at 44 Ledge Rd. Newport, RI 02840. All of the new insert windows will match the look of the existing windows in-kind (8-panes over 8-panes double hung windows). No exterior work will need to take place, all exterior window sills and casings will remain in place. The new insert windows will have an aluminum clad exterior and a pine interior.

We also propose to replace one east facing exterior door in kind.

- [Y] N Repair/replacement of exterior architectural features?
- [Y] N Minor Alteration(s) – Any alteration(s) that replace existing building features *or* any new construction of *less* than 25% of the existing structure's square footage?
- Y [N] Major Alteration(s) – Any addition(s) of *more* than 25% of an existing structure's square footage *or* any new freestanding structure(s)?
- Y [N] New Construction?
- Y [N] Demolition?
- Y [N] Roof(s) or skylight(s)?
- [Y] N Window(s) or door(s)?
- Y [N] Porches or Entries?
- Y [N] Chimney(s)?
- Y [N] Foundation?
- Y [N] Mechanical and/or electrical equipment?
- Y [N] Shutters or awnings?
- Y [N] Sign(s)?
- Y [N] Pools and/or site structures?
- Y [N] Other? Describe: _____

REQUIRED APPLICATION MATERIALS

PLEASE READ CAREFULLY TO CONFIRM THAT ALL REQUIRED MATERIALS ARE INCLUDED IN COMPLETED APPLICATION PACKET.

All HDC application materials must be submitted on 8.5x11 or 11x17 paper, single-sided, to facilitate electronic scanning, posting and archiving.

10 COPIES OF EACH APPLICATION ARE REQUIRED.
1 DIGITAL COPY OF ALL MATERIALS SHOULD BE SUBMITTED TO PRESERVATIONCOA@CITYOFNEWPORT.COM

[Y] [N] COMPLETED APPLICATION FORM AND 10 COPIES OF EACH REQUIRED MATERIAL (PHOTOGRAPHS, DRAWINGS AND MATERIALS/PRODUCT LITERATURE/SAMPLES) INCLUDED?

[Y] [N] PHOTOGRAPHS?

Ten (10) color copies of color photographs (4" x 6" or larger) clearly depicting current existing conditions at the property are required for all applications. Include a minimum of one (1) street view of the property showing any portions of the building(s) that are visible and a minimum of one (1) photograph of each elevation that will be affected by the proposed work. **Photographs must be submitted on 8.5x11 or 11x17 paper. Prints are not accepted.** Date and legal address of subject property should be indicated on all photographs. Including historic views of the subject property is encouraged.

[Y] [N] DRAWINGS?

If drawings are required, one (1) original drawn scale set should be submitted along with ten (10) copies of the original, reduced to fit on 8.5x11 or 11x17 paper. Drawings must include date, scale, cardinal points (N, S, E and W) and proposed materials. If the application proposes modifications to a plans previously approved by the HDC, an 11x17 copy of the previously-approved drawings must be included along with new drawings depicting proposed modifications. *Please note that applications for any major construction require drawings that meet professional standards.*

Elevation drawings are required for most projects and should show existing conditions and proposed alterations at all elevations that will be affected by proposed work. (1/4" = 1' scale or larger for most residential-scale projects)

Elevation detail and cross section drawings are required for proposed projects (including new construction and major alteration) that involve new or altered windows, doors, dormers, porches, trim elements and other new or altered architectural features. (3/4" = 1' scale or larger)

Full scale details are required for certain proposed new architectural elements (moldings and other trim elements, for example.)

Site plan is required for any alteration to existing building footprints, including proposed free-standing construction or additions to existing buildings as well as for the addition of at-grade mechanical equipment. (1"=20' scale or larger)

Perspective drawings (or some other form of perspective depiction, such as photomontage) may be required for proposed new free-standing construction or substantial alteration of existing buildings or sites.

[Y] [N] MATERIALS/PRODUCT LITERATURE/SAMPLES?

Ten (10) copies of product literature and/or manufacturer specification sheets for stock items should also be submitted. Material samples are requested on a case-by-case basis, but are generally required for any proposed new construction or substantial alteration of existing buildings.

SIGNATURE

I certify that (i) I am the Legal Owner of Record or legally authorized to sign on behalf of the property's Legal Owner of Record and (ii) all of the information provided in and with this application is true and accurate to the best of my knowledge.

Applicant Signature: Victoria Lester Mele **Date:** 7/7/2020

Applicant Printed Name: Victoria Lester Mele, Trustee

Jenkins - 44 Ledge Rd
Insert Window Option

Quote #: ZPZMWKG

A Proposal for Window and Door Products prepared for:
Job Site:
02809

Shipping Address:
RIVERHEAD BLD SPLY-N KINGSTWN
6000 POST RD
NORTH KINGSTOWN, RI 02852-1302

RIVERHEAD BUILDING SUPPLY
Build Smarter. Build Better.®
MARK NINE
RIVERHEAD BLD SPLY-N KINGSTWN
6000 POST RD
NORTH KINGSTOWN, RI 02852-1302
Phone: (800) 874-9500

Email: mnine@rbscorp.com

This report was generated on 6/30/2020 12:02:44 PM using the Marvin Order Management System, version 0003.03.00 (Current). Price in USD. Unit availability and price are subject to change. Dealer terms and conditions may apply.

Featuring products from:

MARVIN

UNIT SUMMARY

The following is a schedule of the windows and doors for this project. For additional unit details, please see Line Item Quotes.
Additional charges, tax or Terms and Conditions may apply. Detail pricing is per unit.

NUMBER OF LINES: 27 TOTAL UNIT QTY: 54

LINE	MARK UNIT	PRODUCT LINE	ITEM	QTY
1	Brown Room 1st Floor	Ultimate	Double Hung Insert G2 IO 34 1/2" X 50 1/2" Entered as Inside Opening 34 1/2" X 50 1/2"	3
2	Dining	Ultimate	Double Hung Insert G2 IO 34 1/2" X 50 1/2" Entered as Inside Opening 34 1/2" X 50 1/2"	2
3	Dining Tempered	Ultimate	Double Hung Insert G2 IO 34 1/2" X 50 1/2" Entered as Inside Opening 34 1/2" X 50 1/2"	1
4	Master Joe	Ultimate	Double Hung Insert G2 IO 30" X 44" Entered as Inside Opening 30" X 44"	5
5	Master Joe Bath	Ultimate	Double Hung Insert G2 IO 30" X 44" Entered as Inside Opening 30" X 44"	1
6	Master Joe Bath Temp	Ultimate	Double Hung Insert G2 IO 30" X 44" Entered as Inside Opening 30" X 44"	1
7	Office	Ultimate	Double Hung Insert G2 IO 30" X 44" Entered as Inside Opening 30" X 44"	3
8	Hallway	Ultimate	Double Hung Insert G2 IO 30" X 44" Entered as Inside Opening 30" X 44"	1
9	Bed 2	Ultimate	Double Hung Insert G2 IO 30" X 44" Entered as Inside Opening 30" X 44"	2
10	Bed 2 Bath Temp	Ultimate	Double Hung Insert G2 IO 30" X 44" Entered as Inside Opening 30" X 44"	1
11	Kitchen	Ultimate	Double Hung Insert G2 IO 34 1/2" X 50 1/2" Entered as Inside Opening 34 1/2" X 50 1/2"	2
12	Laundry	Ultimate	Double Hung Insert G2 IO 34 1/2" X 50 1/2" Entered as Inside Opening 34 1/2" X 50 1/2"	1

13	Study	Ultimate	Double Hung Insert G2 IO 48" X 69" Entered as Inside Opening 48" X 69"	2
14	Living	Ultimate	Double Hung Insert G2 IO 48" X 69" Entered as Inside Opening 48" X 69"	4
15	Office	Ultimate	Double Hung Insert G2 IO 48" X 69" Entered as Inside Opening 48" X 69"	2
16	1/2 Bath Down	Ultimate	Double Hung Insert G2 IO 34 1/2" X 50 1/2" Entered as Inside Opening 34 1/2" X 50 1/2"	1
17	In Stair Walls	Ultimate	Double Hung Insert G2 IO 34 1/2" X 50 1/2" Entered as Inside Opening 34 1/2" X 50 1/2"	1
18	In Stairwell Temp	Ultimate	Double Hung Insert G2 IO 34 1/2" X 44" Entered as Inside Opening 34 1/2" X 44"	2
19	Studio	Ultimate	Double Hung Insert G2 IO 42" X 55" Entered as Inside Opening 42" X 55"	3
20	Studio Bath Temp	Ultimate	Double Hung Insert G2 IO 30" X 44" Entered as Inside Opening 30" X 44"	1
21	Victoria Room	Ultimate	Double Hung Insert G2 IO 42" X 55" Entered as Inside Opening 42" X 55"	3
22	Victoria Room	Ultimate	Double Hung Insert G2 IO 48" X 69" Entered as Inside Opening 48" X 69"	1
23	Victoria Bathroom	Ultimate	Double Hung Insert G2 IO 48" X 69" Entered as Inside Opening 48" X 69"	1
24	Yellow Room	Ultimate	Double Hung Insert G2 IO 30" X 44" Entered as Inside Opening 30" X 44"	4
25	Yellow Bath Temp	Ultimate	Double Hung Insert G2 IO 30" X 44" Entered as Inside Opening 30" X 44"	1
26	Peach Room	Ultimate	Double Hung Insert G2 IO 30" X 44" Entered as Inside Opening 30" X 44"	4
27	Peach Bath Temp	Ultimate	Double Hung Insert G2 IO 30" X 44" Entered as Inside Opening 30" X 44"	1

LINE ITEM QUOTES

The following is a schedule of the windows and doors for this project. For additional unit details, please see Line Item Quotes. Additional charges, tax or Terms and Conditions may apply. Detail pricing is per unit.

Line #1 Qty: 3	Mark Unit: Brown Room 1st Floor			

MARVIN

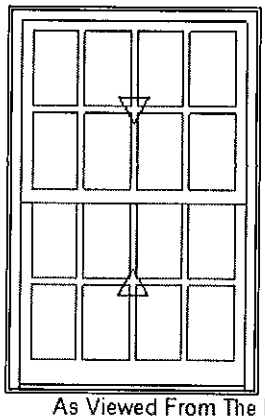

As Viewed From The Exterior

Entered As: IO
MO 34 5/8" X 51 25/64"
FS 34 1/8" X 51 9/64"
IO 34 1/2" X 50 1/2"
Egress Information
Width: 30 7/16" Height: 20 33/64"
Net Clear Opening: 4.34 SqFt
Performance Information
U-Factor: 0.31
Solar Heat Gain Coefficient: 0.27
Visible Light Transmittance: 0.46
Condensation Resistance: 55
CPD Number: MAR-N-441-00317-00001

Stone White Clad Exterior
Painted Interior Finish - White - Pine Interior
Ultimate Double Hung Insert G2
Inside Opening 34 1/2" X 50 1/2"
14° Degree Frame Bevel
Top Sash
Stone White Clad Sash Exterior
Painted Interior Finish - White - Pine Sash Interior
IG
Low E2 w/Argon
Black Perimeter and Spacer Bar
7/8" SDL - With Spacer Bar - Black
Rectangular - Special Cut 4W2H
Stone White Clad Ext - Painted Interior Finish - White - Pine Int
Ogee Interior Glazing Profile
Bottom Sash
Stone White Clad Sash Exterior
Painted Interior Finish - White - Pine Sash Interior
IG
Low E2 w/Argon
Black Perimeter and Spacer Bar
7/8" SDL - With Spacer Bar - Black
Rectangular - Special Cut 4W2H
Stone White Clad Ext - Painted Interior Finish - White - Pine Int
Ogee Interior Glazing Profile
White Interior Weather Strip Package
White Exterior Weather Strip Package
White Sash Lock
White Top Sash Strike Plate Assembly Color
Aluminum Screen
Stone White Surround
Charcoal Fiberglass Mesh
***Screen/Combo Ship Loose
3 1/4" Jambs
***Note: Unit Availability and Price is Subject to Change

Line #2 Qty: 2	Mark Unit: Dining			

MARVIN

Stone White Clad Exterior
Painted Interior Finish - White - Pine Interior
Ultimate Double Hung Insert G2
Inside Opening 34 1/2" X 50 1/2"
14° Degree Frame Bevel
Top Sash
Stone White Clad Sash Exterior
Painted Interior Finish - White - Pine Sash Interior
IG
Low E2 w/Argon
Black Perimeter and Spacer Bar
7/8" SDL - With Spacer Bar - Black
Rectangular - Special Cut 4W2H
Stone White Clad Ext - Painted Interior Finish - White - Pine Int
Ogee Interior Glazing Profile
Bottom Sash

Accepted:

Processed on: 6/30/2020 12:02:44 PM

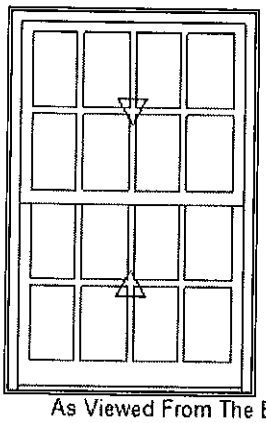

As Viewed From The Exterior

Entered As: IO
FS 34 1/8" X 51 9/64"
IO 34 1/2" X 50 1/2"
Egress Information
Width: 30 7/16" Height: 20 33/64"
Net Clear Opening: 4.34 SqFt
Performance Information
U-Factor: 0.31
Solar Heat Gain Coefficient: 0.27
Visible Light Transmittance: 0.46
Condensation Resistance: 55
CPD Number: MAR-N-441-00317-00001

Stone White Clad Sash Exterior
Painted Interior Finish - White - Pine Sash Interior
IG
Low E2 w/Argon
Black Perimeter and Spacer Bar
7/8" SDL - With Spacer Bar - Black
Rectangular - Special Cut 4W2H
Stone White Clad Ext - Painted Interior Finish - White - Pine Int
Ogee Interior Glazing Profile
White Interior Weather Strip Package
White Exterior Weather Strip Package
White Sash Lock
White Top Sash Strike Plate Assembly Color
Aluminum Screen
Stone White Surround
Charcoal Fiberglass Mesh
***Screen/Combo Ship Loose
3 1/4" Jambs
***Note: Unit Availability and Price is Subject to Change

Line #3 Qty: 1	Mark Unit: Dining Tempered			

MARVIN

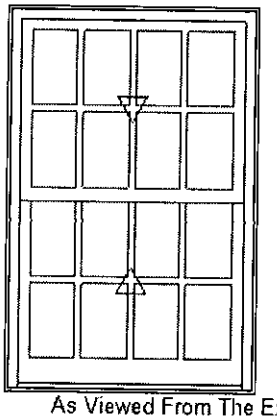

As Viewed From The Exterior

Entered As: IO
MO 34 5/8" X 51 25/64"
FS 34 1/8" X 51 9/64"
IO 34 1/2" X 50 1/2"
Egress Information
Width: 30 7/16" Height: 20 33/64"
Net Clear Opening: 4.34 SqFt
Performance Information
U-Factor: 0.31
Solar Heat Gain Coefficient: 0.27
Visible Light Transmittance: 0.46
Condensation Resistance: 55
CPD Number: MAR-N-441-00317-00001

Stone White Clad Exterior
Painted Interior Finish - White - Pine Interior
Ultimate Double Hung Insert G2
Inside Opening 34 1/2" X 50 1/2"
14° Degree Frame Bevel
Glass Add For All Sash/Panels
Top Sash
Stone White Clad Sash Exterior
Painted Interior Finish - White - Pine Sash Interior
IG
Tempered Low E2 w/Argon
Black Perimeter and Spacer Bar
7/8" SDL - With Spacer Bar - Black
Rectangular - Special Cut 4W2H
Stone White Clad Ext - Painted Interior Finish - White - Pine Int
Ogee Interior Glazing Profile
Bottom Sash
Stone White Clad Sash Exterior
Painted Interior Finish - White - Pine Sash Interior
IG
Tempered Low E2 w/Argon
Black Perimeter and Spacer Bar
7/8" SDL - With Spacer Bar - Black
Rectangular - Special Cut 4W2H
Stone White Clad Ext - Painted Interior Finish - White - Pine Int
Ogee Interior Glazing Profile
White Interior Weather Strip Package
White Exterior Weather Strip Package
White Sash Lock
White Top Sash Strike Plate Assembly Color
Aluminum Screen
Stone White Surround
Charcoal Fiberglass Mesh

Accepted:

Processed on: 6/30/2020 12:02:44 PM

***Screen/Combo Ship Loose
3 1/4" Jambs
***Note: Unit Availability and Price is Subject to Change

Line #4 Qty: 5	Mark Unit: Master Joe			

MARVIN

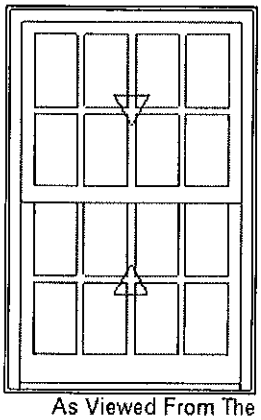

As Viewed From The Exterior

Entered As: IO
MO 30 1/8" X 44 57/64"
FS 29 5/8" X 44 41/64"
IO 30" X 44"
Egress Information
Width: 25 15/16" Height: 17 17/64"
Net Clear Opening: 3.11 SqFt
Performance Information
U-Factor: 0.31
Solar Heat Gain Coefficient: 0.27
Visible Light Transmittance: 0.46
Condensation Resistance: 55
CPD Number: MAR-N-441-00317-00001

Stone White Clad Exterior
Painted Interior Finish - White - Pine Interior
Ultimate Double Hung Insert G2
Inside Opening 30" X 44"
14° Degree Frame Bevel
Top Sash
Stone White Clad Sash Exterior
Painted Interior Finish - White - Pine Sash Interior
IG
Low E2 w/Argon
Black Perimeter and Spacer Bar
7/8" SDL - With Spacer Bar - Black
Rectangular - Special Cut 4W2H
Stone White Clad Ext - Painted Interior Finish - White - Pine Int
Ogee Interior Glazing Profile
Bottom Sash
Stone White Clad Sash Exterior
Painted Interior Finish - White - Pine Sash Interior
IG
Low E2 w/Argon
Black Perimeter and Spacer Bar
7/8" SDL - With Spacer Bar - Black
Rectangular - Special Cut 4W2H
Stone White Clad Ext - Painted Interior Finish - White - Pine Int
Ogee Interior Glazing Profile
White Interior Weather Strip Package
White Exterior Weather Strip Package
White Sash Lock
White Top Sash Strike Plate Assembly Color
Aluminum Screen
Stone White Surround
Charcoal Fiberglass Mesh
***Screen/Combo Ship Loose
3 1/4" Jambs
***Note: Unit Availability and Price is Subject to Change

Line #5 Qty: 1	Mark Unit: Master Joe Bath			

MARVIN

Stone White Clad Exterior
Painted Interior Finish - White - Pine Interior
Ultimate Double Hung Insert G2
Inside Opening 30" X 44"
14° Degree Frame Bevel
Top Sash
Stone White Clad Sash Exterior
Painted Interior Finish - White - Pine Sash Interior
IG
Low E2 w/Argon
Black Perimeter and Spacer Bar
7/8" SDL - With Spacer Bar - Black
Rectangular - Special Cut 4W2H
Stone White Clad Ext - Painted Interior Finish - White - Pine Int
Ogee Interior Glazing Profile
Bottom Sash
Stone White Clad Sash Exterior
Painted Interior Finish - White - Pine Sash Interior
IG

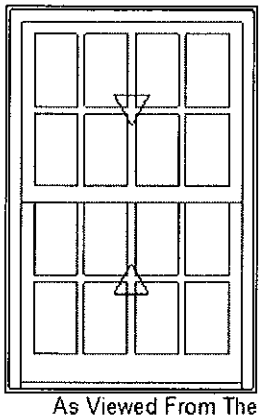

As Viewed From The Exterior

Entered As: IO
FS 29 5/8" X 44 41/64"
IO 30" X 44"
Egress Information
Width: 25 15/16" Height: 17 17/64"
Net Clear Opening: 3.11 SqFt
Performance Information
U-Factor: 0.31
Solar Heat Gain Coefficient: 0.27
Visible Light Transmittance: 0.46
Condensation Resistance: 55
CPD Number: MAR-N-441-00317-00001

Low E2 w/Argon
Black Perimeter and Spacer Bar
7/8" SDL - With Spacer Bar - Black
Rectangular - Special Cut 4W2H
Stone White Clad Ext - Painted Interior Finish - White - Pine Int
Ogee Interior Glazing Profile
White Interior Weather Strip Package
White Exterior Weather Strip Package
White Sash Lock
White Top Sash Strike Plate Assembly Color
Aluminum Screen
Stone White Surround
Charcoal Fiberglass Mesh
***Screen/Combo Ship Loose
3 1/4" Jambs
***Note: Unit Availability and Price is Subject to Change

Line #6 Qty: 1	Mark Unit: Master Joe Bath Temp			

MARVIN

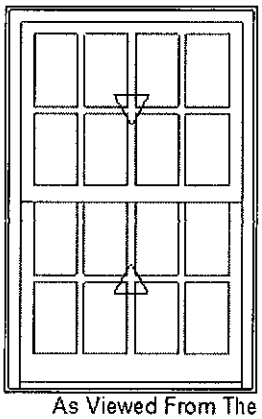

As Viewed From The Exterior

Entered As: IO
MO 30 1/8" X 44 57/64"
FS 29 5/8" X 44 41/64"
IO 30" X 44"
Egress Information
Width: 25 15/16" Height: 17 17/64"
Net Clear Opening: 3.11 SqFt
Performance Information
U-Factor: 0.31
Solar Heat Gain Coefficient: 0.27
Visible Light Transmittance: 0.46
Condensation Resistance: 55
CPD Number: MAR-N-441-00317-00001

Stone White Clad Exterior
Painted Interior Finish - White - Pine Interior
Ultimate Double Hung Insert G2
Inside Opening 30" X 44"
14° Degree Frame Bevel
Glass Add For All Sash/Panels
Top Sash
Stone White Clad Sash Exterior
Painted Interior Finish - White - Pine Sash Interior
IG
Tempered Low E2 w/Argon
Black Perimeter and Spacer Bar
7/8" SDL - With Spacer Bar - Black
Rectangular - Special Cut 4W2H
Stone White Clad Ext - Painted Interior Finish - White - Pine Int
Ogee Interior Glazing Profile
Bottom Sash
Stone White Clad Sash Exterior
Painted Interior Finish - White - Pine Sash Interior
IG
Tempered Low E2 w/Argon
Black Perimeter and Spacer Bar
7/8" SDL - With Spacer Bar - Black
Rectangular - Special Cut 4W2H
Stone White Clad Ext - Painted Interior Finish - White - Pine Int
Ogee Interior Glazing Profile
White Interior Weather Strip Package
White Exterior Weather Strip Package
White Sash Lock
White Top Sash Strike Plate Assembly Color
Aluminum Screen
Stone White Surround
Charcoal Fiberglass Mesh

***Screen/Combo Ship Loose
3 1/4" Jambs
***Note: Unit Availability and Price is Subject to Change

Line #7 Qty: 3	Mark Unit: Office			

MARVIN

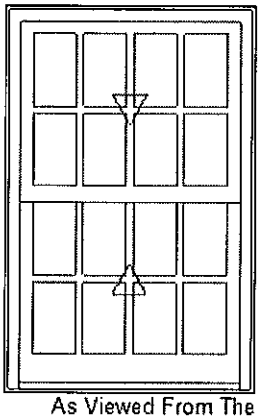

As Viewed From The Exterior

Entered As: IO
FS 29 5/8" X 44 41/64"
IO 30" X 44"
Egress Information
Width: 25 15/16" Height: 17 17/64"
Net Clear Opening: 3.11 SqFt
Performance Information
U-Factor: 0.31
Solar Heat Gain Coefficient: 0.27
Visible Light Transmittance: 0.46
Condensation Resistance: 55
CPD Number: MAR-N-441-00317-00001

Stone White Clad Exterior
Painted Interior Finish - White - Pine Interior
Ultimate Double Hung Insert G2
Inside Opening 30" X 44"
14° Degree Frame Bevel
Top Sash
Stone White Clad Sash Exterior
Painted Interior Finish - White - Pine Sash Interior
IG
Low E2 w/Argon
Black Perimeter and Spacer Bar
7/8" SDL - With Spacer Bar - Black
Rectangular - Special Cut 4W2H
Stone White Clad Ext - Painted Interior Finish - White - Pine Int
Ogee Interior Glazing Profile
Bottom Sash
Stone White Clad Sash Exterior
Painted Interior Finish - White - Pine Sash Interior
IG
Low E2 w/Argon
Black Perimeter and Spacer Bar
7/8" SDL - With Spacer Bar - Black
Rectangular - Special Cut 4W2H
Stone White Clad Ext - Painted Interior Finish - White - Pine Int
Ogee Interior Glazing Profile
White Interior Weather Strip Package
White Exterior Weather Strip Package
White Sash Lock
White Top Sash Strike Plate Assembly Color
Aluminum Screen
Stone White Surround
Charcoal Fiberglass Mesh
***Screen/Combo Ship Loose
3 1/4" Jambs
***Note: Unit Availability and Price is Subject to Change

Line #8 Qty: 1	Mark Unit: Hallway			

MARVIN

Stone White Clad Exterior
Painted Interior Finish - White - Pine Interior
Ultimate Double Hung Insert G2
Inside Opening 30" X 44"
14° Degree Frame Bevel
Top Sash
Stone White Clad Sash Exterior
Painted Interior Finish - White - Pine Sash Interior
IG
Low E2 w/Argon
Black Perimeter and Spacer Bar
7/8" SDL - With Spacer Bar - Black
Rectangular - Special Cut 4W2H
Stone White Clad Ext - Painted Interior Finish - White - Pine Int
Ogee Interior Glazing Profile
Bottom Sash
Stone White Clad Sash Exterior
Painted Interior Finish - White - Pine Sash Interior
IG

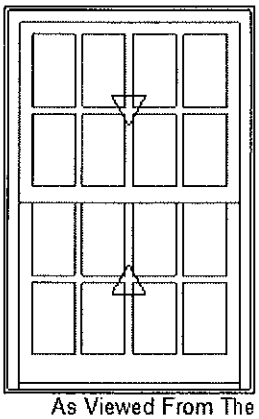

As Viewed From The Exterior

Entered As: IO
FS 29 5/8" X 44 41/64"
IO 30" X 44"
Egress Information
Width: 25 15/16" Height: 17 17/64"
Net Clear Opening: 3.11 SqFt
Performance Information
U-Factor: 0.31
Solar Heat Gain Coefficient: 0.27
Visible Light Transmittance: 0.46
Condensation Resistance: 55
CPD Number: MAR-N-441-00317-00001

Low E2 w/Argon
Black Perimeter and Spacer Bar
7/8" SDL - With Spacer Bar - Black
Rectangular - Special Cut 4W2H
Stone White Clad Ext - Painted Interior Finish - White - Pine Int
Ogee Interior Glazing Profile
White Interior Weather Strip Package
White Exterior Weather Strip Package
White Sash Lock
White Top Sash Strike Plate Assembly Color
Aluminum Screen
Stone White Surround
Charcoal Fiberglass Mesh
***Screen/Combo Ship Loose
3 1/4" Jambs
***Note: Unit Availability and Price is Subject to Change

Line #9 Qty: 2	Mark Unit: Bed 2			

MARVIN

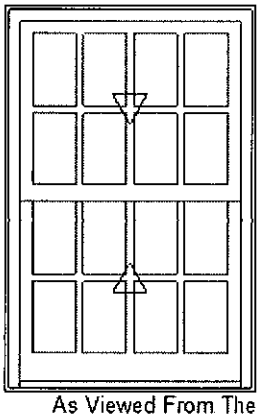

As Viewed From The Exterior

Entered As: IO
FS 29 5/8" X 44 41/64"
IO 30" X 44"
Egress Information
Width: 25 15/16" Height: 17 17/64"
Net Clear Opening: 3.11 SqFt
Performance Information
U-Factor: 0.31
Solar Heat Gain Coefficient: 0.27
Visible Light Transmittance: 0.46
Condensation Resistance: 55
CPD Number: MAR-N-441-00317-00001

Stone White Clad Exterior
Painted Interior Finish - White - Pine Interior
Ultimate Double Hung Insert G2
Inside Opening 30" X 44"
14° Degree Frame Bevel
Top Sash
Stone White Clad Sash Exterior
Painted Interior Finish - White - Pine Sash Interior
IG
Low E2 w/Argon
Black Perimeter and Spacer Bar
7/8" SDL - With Spacer Bar - Black
Rectangular - Special Cut 4W2H
Stone White Clad Ext - Painted Interior Finish - White - Pine Int
Ogee Interior Glazing Profile
Bottom Sash
Stone White Clad Sash Exterior
Painted Interior Finish - White - Pine Sash Interior
IG
Low E2 w/Argon
Black Perimeter and Spacer Bar
7/8" SDL - With Spacer Bar - Black
Rectangular - Special Cut 4W2H
Stone White Clad Ext - Painted Interior Finish - White - Pine Int
Ogee Interior Glazing Profile
White Interior Weather Strip Package
White Exterior Weather Strip Package
White Sash Lock
White Top Sash Strike Plate Assembly Color
Aluminum Screen
Stone White Surround
Charcoal Fiberglass Mesh
***Screen/Combo Ship Loose

3 1/4" Jambs
***Note: Unit Availability and Price is Subject to Change

Line #10 Qty: 1	Mark Unit: Bed 2 Bath Temp			

MARVIN

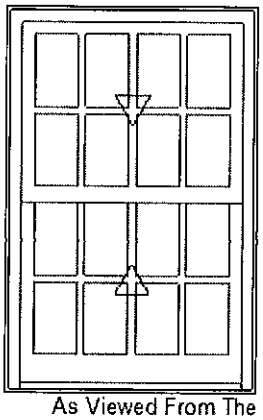

As Viewed From The Exterior

Entered As: IO
FS 29 5/8" X 44 41/64"
IO 30" X 44"
Egress Information
Width: 25 15/16" Height: 17 17/64"
Net Clear Opening: 3.11 SqFt
Performance Information
U-Factor: 0.31
Solar Heat Gain Coefficient: 0.27
Visible Light Transmittance: 0.46
Condensation Resistance: 55
CPD Number: MAR-N-441-00317-00001

Stone White Clad Exterior
Painted Interior Finish - White - Pine Interior
Ultimate Double Hung Insert G2
Inside Opening 30" X 44"
14° Degree Frame Bevel
Glass Add For All Sash/Panels
Top Sash
Stone White Clad Sash Exterior
Painted Interior Finish - White - Pine Sash Interior
IG
Tempered Low E2 w/Argon
Black Perimeter and Spacer Bar
7/8" SDL - With Spacer Bar - Black
Rectangular - Special Cut 4W2H
Stone White Clad Ext - Painted Interior Finish - White - Pine Int
Ogee Interior Glazing Profile
Bottom Sash
Stone White Clad Sash Exterior
Painted Interior Finish - White - Pine Sash Interior
IG
Tempered Low E2 w/Argon
Black Perimeter and Spacer Bar
7/8" SDL - With Spacer Bar - Black
Rectangular - Special Cut 4W2H
Stone White Clad Ext - Painted Interior Finish - White - Pine Int
Ogee Interior Glazing Profile
White Interior Weather Strip Package
White Exterior Weather Strip Package
White Sash Lock
White Top Sash Strike Plate Assembly Color
Aluminum Screen
Stone White Surround
Charcoal Fiberglass Mesh
***Screen/Combo Ship Loose
3 1/4" Jambs
***Note: Unit Availability and Price is Subject to Change

Line #11 Qty: 2	Mark Unit: Kitchen			

MARVIN

Stone White Clad Exterior
Painted Interior Finish - White - Pine Interior
Ultimate Double Hung Insert G2
Inside Opening 34 1/2" X 50 1/2"
14° Degree Frame Bevel
Top Sash
Stone White Clad Sash Exterior
Painted Interior Finish - White - Pine Sash Interior
IG
Low E2 w/Argon
Black Perimeter and Spacer Bar
7/8" SDL - With Spacer Bar - Black
Rectangular - Special Cut 4W2H
Stone White Clad Ext - Painted Interior Finish - White - Pine Int
Ogee Interior Glazing Profile
Bottom Sash
Stone White Clad Sash Exterior
Painted Interior Finish - White - Pine Sash Interior
IG

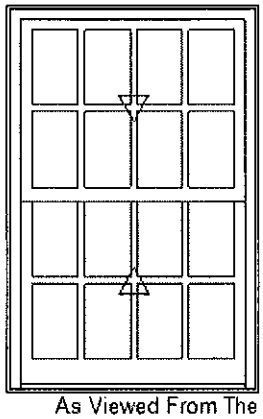

As Viewed From The Exterior

Entered As: IO
FS 34 1/8" X 51 9/64"
IO 34 1/2" X 50 1/2"
Egress Information
Width: 30 7/16" Height: 20 33/64"
Net Clear Opening: 4.34 SqFt
Performance Information
U-Factor: 0.31
Solar Heat Gain Coefficient: 0.27
Visible Light Transmittance: 0.46
Condensation Resistance: 55
CPD Number: MAR-N-441-00317-00001

Low E2 w/Argon
Black Perimeter and Spacer Bar
7/8" SDL - With Spacer Bar - Black
Rectangular - Special Cut 4W2H
Stone White Clad Ext - Painted Interior Finish - White - Pine Int
Ogee Interior Glazing Profile
White Interior Weather Strip Package
White Exterior Weather Strip Package
White Sash Lock
White Top Sash Strike Plate Assembly Color
Aluminum Screen
Stone White Surround
Charcoal Fiberglass Mesh
***Screen/Combo Ship Loose
3 1/4" Jambs
***Note: Unit Availability and Price is Subject to Change

Line #12 Qty: 1	Mark Unit: Laundry			

MARVIN

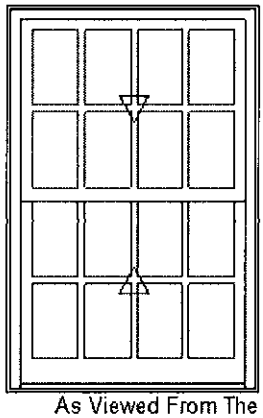

As Viewed From The Exterior

Entered As: IO
FS 34 1/8" X 51 9/64"
IO 34 1/2" X 50 1/2"
Egress Information
Width: 30 7/16" Height: 20 33/64"
Net Clear Opening: 4.34 SqFt
Performance Information
U-Factor: 0.31
Solar Heat Gain Coefficient: 0.27
Visible Light Transmittance: 0.46
Condensation Resistance: 55
CPD Number: MAR-N-441-00317-00001

Stone White Clad Exterior
Painted Interior Finish - White - Pine Interior
Ultimate Double Hung Insert G2
Inside Opening 34 1/2" X 50 1/2"
14° Degree Frame Bevel
Top Sash
Stone White Clad Sash Exterior
Painted Interior Finish - White - Pine Sash Interior
IG
Low E2 w/Argon
Black Perimeter and Spacer Bar
7/8" SDL - With Spacer Bar - Black
Rectangular - Special Cut 4W2H
Stone White Clad Ext - Painted Interior Finish - White - Pine Int
Ogee Interior Glazing Profile
Bottom Sash
Stone White Clad Sash Exterior
Painted Interior Finish - White - Pine Sash Interior
IG
Low E2 w/Argon
Black Perimeter and Spacer Bar
7/8" SDL - With Spacer Bar - Black
Rectangular - Special Cut 4W2H
Stone White Clad Ext - Painted Interior Finish - White - Pine Int
Ogee Interior Glazing Profile
White Interior Weather Strip Package
White Exterior Weather Strip Package
White Sash Lock
White Top Sash Strike Plate Assembly Color
Aluminum Screen
Stone White Surround
Charcoal Fiberglass Mesh
***Screen/Combo Ship Loose

3 1/4" Jambs
***Note: Unit Availability and Price is Subject to Change

Line #13 Qty: 2	Mark Unit: Study			

MARVIN

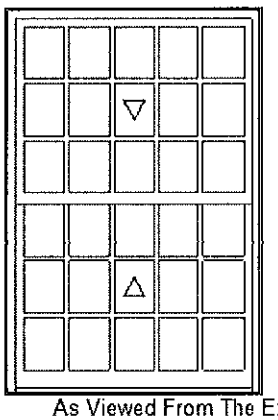

As Viewed From The Exterior

Entered As: IO
MO 48 1/8" X 69 57/64"
FS 47 5/8" X 69 41/64"
IO 48" X 69"
Egress Information
Width: 43 15/16" Height: 29 49/64"
Net Clear Opening: 9.08 SqFt
Performance Information
U-Factor: 0.31
Solar Heat Gain Coefficient: 0.27
Visible Light Transmittance: 0.46
Condensation Resistance: 55
CPD Number: MAR-N-441-00317-00001

Stone White Clad Exterior
Bare Pine Interior
Ultimate Double Hung Insert G2
Inside Opening 48" X 69"
14° Degree Frame Bevel
Glass Add For All Sash/Panels
Top Sash
Stone White Clad Sash Exterior
Bare Pine Sash Interior
IG
Tempered Low E2 w/Argon
Black Perimeter and Spacer Bar
7/8" SDL - With Spacer Bar - Black
Rectangular - Special Cut 5W3H
Stone White Clad Ext - Bare Pine Int
Ogee Interior Glazing Profile
Bottom Sash
Stone White Clad Sash Exterior
Bare Pine Sash Interior
IG
Tempered Low E2 w/Argon
Black Perimeter and Spacer Bar
7/8" SDL - With Spacer Bar - Black
Rectangular - Special Cut 5W3H
Stone White Clad Ext - Bare Pine Int
Ogee Interior Glazing Profile
Beige Interior Weather Strip Package
White Exterior Weather Strip Package
White Sash Lock
White Top Sash Strike Plate Assembly Color
Aluminum Screen
Stone White Surround
Charcoal Fiberglass Mesh
***Screen/Combo Ship Loose
3 1/4" Jambs
***Note: Unit Availability and Price is Subject to Change

Line #14 Qty: 4	Mark Unit: Living			

MARVIN

Stone White Clad Exterior
Bare Pine Interior
Ultimate Double Hung Insert G2
Inside Opening 48" X 69"
14° Degree Frame Bevel
Glass Add For All Sash/Panels
Top Sash
Stone White Clad Sash Exterior
Bare Pine Sash Interior
IG
Tempered Low E2 w/Argon
Black Perimeter and Spacer Bar
7/8" SDL - With Spacer Bar - Black
Rectangular - Special Cut 5W3H
Stone White Clad Ext - Bare Pine Int
Ogee Interior Glazing Profile
Bottom Sash
Stone White Clad Sash Exterior
Bare Pine Sash Interior

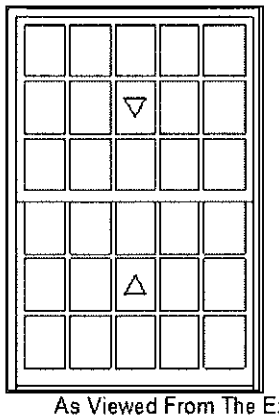

As Viewed From The Exterior

Entered As: IO
FS 47 5/8" X 69 41/64"
IO 48" X 69"
Egress Information
Width: 43 15/16" Height: 29 49/64"
Net Clear Opening: 9.08 SqFt
Performance Information
U-Factor: 0.31
Solar Heat Gain Coefficient: 0.27
Visible Light Transmittance: 0.46
Condensation Resistance: 55
CPD Number: MAR-N-441-00317-00001

IG
Tempered Low E2 w/Argon
Black Perimeter and Spacer Bar
7/8" SDL - With Spacer Bar - Black
Rectangular - Special Cut 5W3H
Stone White Clad Ext - Bare Pine Int
Ogee Interior Glazing Profile
Beige Interior Weather Strip Package
White Exterior Weather Strip Package
White Sash Lock
White Top Sash Strike Plate Assembly Color
Aluminum Screen
Stone White Surround
Charcoal Fiberglass Mesh
***Screen/Combo Ship Loose
3 1/4" Jambs
***Note: Unit Availability and Price is Subject to Change

Line #15 Qty: 2	Mark Unit: Office			

MARVIN

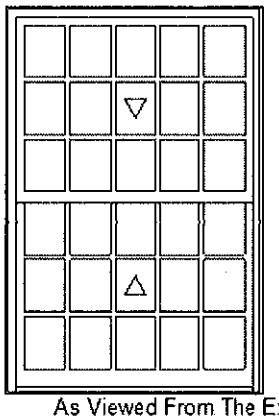

As Viewed From The Exterior

Entered As: IO
FS 47 5/8" X 69 41/64"
IO 48" X 69"
Egress Information
Width: 43 15/16" Height: 29 49/64"
Net Clear Opening: 9.08 SqFt
Performance Information
U-Factor: 0.31
Solar Heat Gain Coefficient: 0.27
Visible Light Transmittance: 0.46
Condensation Resistance: 55
CPD Number: MAR-N-441-00317-00001

Stone White Clad Exterior
Bare Pine Interior
Ultimate Double Hung Insert G2
Inside Opening 48" X 69"
14° Degree Frame Bevel
Glass Add For All Sash/Panels
Top Sash
Stone White Clad Sash Exterior
Bare Pine Sash Interior
IG
Tempered Low E2 w/Argon
Black Perimeter and Spacer Bar
7/8" SDL - With Spacer Bar - Black
Rectangular - Special Cut 5W3H
Stone White Clad Ext - Bare Pine Int
Ogee Interior Glazing Profile
Bottom Sash
Stone White Clad Sash Exterior
Bare Pine Sash Interior
IG
Tempered Low E2 w/Argon
Black Perimeter and Spacer Bar
7/8" SDL - With Spacer Bar - Black
Rectangular - Special Cut 5W3H
Stone White Clad Ext - Bare Pine Int
Ogee Interior Glazing Profile
Beige Interior Weather Strip Package
White Exterior Weather Strip Package
White Sash Lock
White Top Sash Strike Plate Assembly Color
Aluminum Screen
Stone White Surround
Charcoal Fiberglass Mesh

***Screen/Combo Ship Loose
3 1/4" Jambs
***Note: Unit Availability and Price is Subject to Change

Line #16 Qty: 1	Mark Unit: 1/2 Bath Down			

MARVIN

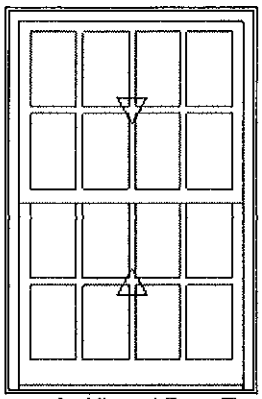

As Viewed From The Exterior

Entered As: IO
FS 34 1/8" X 51 9/64"
IO 34 1/2" X 50 1/2"
Egress Information
Width: 30 7/16" Height: 20 33/64"
Net Clear Opening: 4.34 SqFt
Performance Information
U-Factor: 0.31
Solar Heat Gain Coefficient: 0.27
Visible Light Transmittance: 0.46
Condensation Resistance: 55
CPD Number: MAR-N-441-00317-00001

Stone White Clad Exterior
Painted Interior Finish - White - Pine Interior
Ultimate Double Hung Insert G2
Inside Opening 34 1/2" X 50 1/2"
14° Degree Frame Bevel
Top Sash
Stone White Clad Sash Exterior
Painted Interior Finish - White - Pine Sash Interior
IG
Low E2 w/Argon
Black Perimeter and Spacer Bar
7/8" SDL - With Spacer Bar - Black
Rectangular - Special Cut 4W2H
Stone White Clad Ext - Painted Interior Finish - White - Pine Int
Ogee Interior Glazing Profile
Bottom Sash
Stone White Clad Sash Exterior
Painted Interior Finish - White - Pine Sash Interior
IG
Low E2 w/Argon
Black Perimeter and Spacer Bar
7/8" SDL - With Spacer Bar - Black
Rectangular - Special Cut 4W2H
Stone White Clad Ext - Painted Interior Finish - White - Pine Int
Ogee Interior Glazing Profile
White Interior Weather Strip Package
White Exterior Weather Strip Package
White Sash Lock
White Top Sash Strike Plate Assembly Color
Aluminum Screen
Stone White Surround
Charcoal Fiberglass Mesh
***Screen/Combo Ship Loose
3 1/4" Jambs
***Note: Unit Availability and Price is Subject to Change

Line #17 Qty: 1	Mark Unit: In Stair Walls			

MARVIN

Stone White Clad Exterior
Painted Interior Finish - White - Pine Interior
Ultimate Double Hung Insert G2
Inside Opening 34 1/2" X 50 1/2"
14° Degree Frame Bevel
Top Sash
Stone White Clad Sash Exterior
Painted Interior Finish - White - Pine Sash Interior
IG
Low E2 w/Argon
Black Perimeter and Spacer Bar
7/8" SDL - With Spacer Bar - Black
Rectangular - Special Cut 4W2H
Stone White Clad Ext - Painted Interior Finish - White - Pine Int
Ogee Interior Glazing Profile
Bottom Sash
Stone White Clad Sash Exterior
Painted Interior Finish - White - Pine Sash Interior
IG

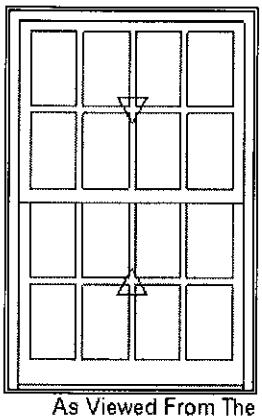

As Viewed From The Exterior

Entered As: IO
FS 34 1/8" X 51 9/64"
IO 34 1/2" X 50 1/2"
Egress Information
Width: 30 7/16" Height: 20 33/64"
Net Clear Opening: 4.34 SqFt
Performance Information
U-Factor: 0.31
Solar Heat Gain Coefficient: 0.27
Visible Light Transmittance: 0.46
Condensation Resistance: 55
CPD Number: MAR-N-441-00317-00001

Low E2 w/Argon
Black Perimeter and Spacer Bar
7/8" SDL - With Spacer Bar - Black
Rectangular - Special Cut 4W2H
Stone White Clad Ext - Painted Interior Finish - White - Pine Int
Ogee Interior Glazing Profile
White Interior Weather Strip Package
White Exterior Weather Strip Package
White Sash Lock
White Top Sash Strike Plate Assembly Color
Aluminum Screen
Stone White Surround
Charcoal Fiberglass Mesh
***Screen/Combo Ship Loose
3 1/4" Jambs
***Note: Unit Availability and Price is Subject to Change

Line #18 Qty: 2	Mark Unit: In Stairwell Temp			

MARVIN

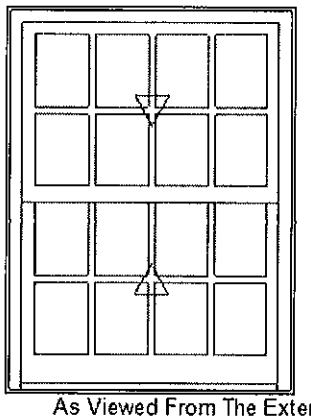

As Viewed From The Exterior

Entered As: IO
MO 34 5/8" X 44 57/64"
FS 34 1/8" X 44 41/64"
IO 34 1/2" X 44"
Egress Information
Width: 30 7/16" Height: 17 17/64"
Net Clear Opening: 3.65 SqFt
Performance Information
U-Factor: 0.31
Solar Heat Gain Coefficient: 0.27
Visible Light Transmittance: 0.46
Condensation Resistance: 55
CPD Number: MAR-N-441-00317-00001

Stone White Clad Exterior
Painted Interior Finish - White - Pine Interior
Ultimate Double Hung Insert G2
Inside Opening 34 1/2" X 44"
14° Degree Frame Bevel
Glass Add For All Sash/Panels
Top Sash
Stone White Clad Sash Exterior
Painted Interior Finish - White - Pine Sash Interior
IG
Tempered Low E2 w/Argon
Black Perimeter and Spacer Bar
7/8" SDL - With Spacer Bar - Black
Rectangular - Special Cut 4W2H
Stone White Clad Ext - Painted Interior Finish - White - Pine Int
Ogee Interior Glazing Profile
Bottom Sash
Stone White Clad Sash Exterior
Painted Interior Finish - White - Pine Sash Interior
IG
Tempered Low E2 w/Argon
Black Perimeter and Spacer Bar
7/8" SDL - With Spacer Bar - Black
Rectangular - Special Cut 4W2H
Stone White Clad Ext - Painted Interior Finish - White - Pine Int
Ogee Interior Glazing Profile
White Interior Weather Strip Package
White Exterior Weather Strip Package
White Sash Lock
White Top Sash Strike Plate Assembly Color
Aluminum Screen
Stone White Surround
Charcoal Fiberglass Mesh

Accepted:

Processed on: 6/30/2020 12:02:44 PM

***Screen/Combo Ship Loose
3 1/4" Jambs
***Note: Unit Availability and Price is Subject to Change

Line #19 Qty: 3	Mark Unit: Studio			

MARVIN

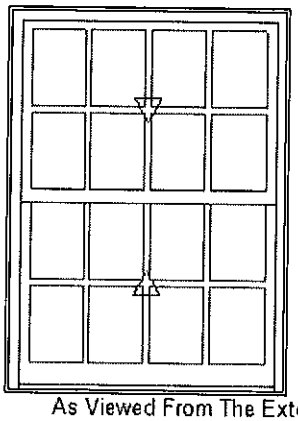

As Viewed From The Exterior

Entered As: IO
MO 42 1/8" X 55 57/64"
FS 41 5/8" X 55 41/64"
IO 42" X 55"
Egress Information
Width: 37 15/16" Height: 22 49/64"
Net Clear Opening: 6.00 SqFt
Performance Information
U-Factor: 0.31
Solar Heat Gain Coefficient: 0.27
Visible Light Transmittance: 0.46
Condensation Resistance: 55
CPD Number: MAR-N-441-00317-00001

Stone White Clad Exterior
Painted Interior Finish - White - Pine Interior
Ultimate Double Hung Insert G2
Inside Opening 42" X 55"
14° Degree Frame Bevel
Top Sash
Stone White Clad Sash Exterior
Painted Interior Finish - White - Pine Sash Interior
IG
Low E2 w/Argon
Black Perimeter and Spacer Bar
7/8" SDL - With Spacer Bar - Black
Rectangular - Special Cut 4W2H
Stone White Clad Ext - Painted Interior Finish - White - Pine Int
Ogee Interior Glazing Profile
Bottom Sash
Stone White Clad Sash Exterior
Painted Interior Finish - White - Pine Sash Interior
IG
Low E2 w/Argon
Black Perimeter and Spacer Bar
7/8" SDL - With Spacer Bar - Black
Rectangular - Special Cut 4W2H
Stone White Clad Ext - Painted Interior Finish - White - Pine Int
Ogee Interior Glazing Profile
White Interior Weather Strip Package
White Exterior Weather Strip Package
White Sash Lock
White Top Sash Strike Plate Assembly Color
Aluminum Screen
Stone White Surround
Charcoal Fiberglass Mesh
***Screen/Combo Ship Loose
3 1/4" Jambs
***Note: Unit Availability and Price is Subject to Change

Line #20 Qty: 1	Mark Unit: Studio Bath Temp			

MARVIN

Stone White Clad Exterior
Painted Interior Finish - White - Pine Interior
Ultimate Double Hung Insert G2
Inside Opening 30" X 44"
14° Degree Frame Bevel
Glass Add For All Sash/Panels
Top Sash
Stone White Clad Sash Exterior
Painted Interior Finish - White - Pine Sash Interior
IG
Tempered Low E2 w/Argon
Black Perimeter and Spacer Bar
7/8" SDL - With Spacer Bar - Black
Rectangular - Special Cut 4W2H
Stone White Clad Ext - Painted Interior Finish - White - Pine Int
Ogee Interior Glazing Profile
Bottom Sash
Stone White Clad Sash Exterior
Painted Interior Finish - White - Pine Sash Interior

Accepted:

Processed on: 6/30/2020 12:02:44 PM

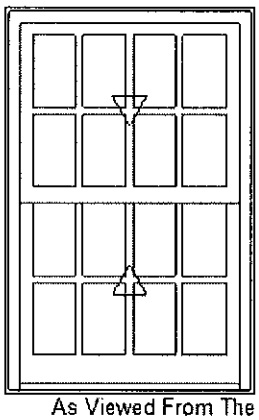

As Viewed From The Exterior

Entered As: IO
FS 29 5/8" X 44 41/64"
IO 30" X 44"
Egress Information
Width: 25 15/16" Height: 17 17/64"
Net Clear Opening: 3.11 SqFt
Performance Information
U-Factor: 0.31
Solar Heat Gain Coefficient: 0.27
Visible Light Transmittance: 0.46
Condensation Resistance: 55
CPD Number: MAR-N-441-00317-00001

IG
Tempered Low E2 w/Argon
Black Perimeter and Spacer Bar
7/8" SDL - With Spacer Bar - Black
Rectangular - Special Cut 4W2H
Stone White Clad Ext - Painted Interior Finish - White - Pine Int
Ogee Interior Glazing Profile
White Interior Weather Strip Package
White Exterior Weather Strip Package
White Sash Lock
White Top Sash Strike Plate Assembly Color
Aluminum Screen
Stone White Surround
Charcoal Fiberglass Mesh
***Screen/Combo Ship Loose
3 1/4" Jambs
***Note: Unit Availability and Price is Subject to Change

Line #21 Qty: 3	Mark Unit: Victoria Room			

MARVIN

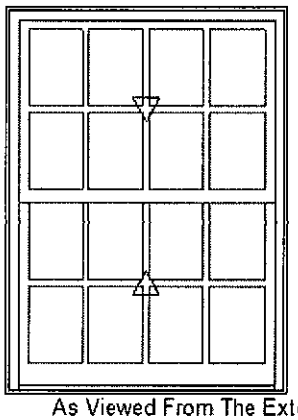

As Viewed From The Exterior

Entered As: IO
FS 41 5/8" X 55 41/64"
IO 42" X 55"
Egress Information
Width: 37 15/16" Height: 22 49/64"
Net Clear Opening: 6.00 SqFt
Performance Information
U-Factor: 0.31
Solar Heat Gain Coefficient: 0.27
Visible Light Transmittance: 0.46
Condensation Resistance: 55
CPD Number: MAR-N-441-00317-00001

Stone White Clad Exterior
Painted Interior Finish - White - Pine Interior
Ultimate Double Hung Insert G2
Inside Opening 42" X 55"
14° Degree Frame Bevel
Top Sash
Stone White Clad Sash Exterior
Painted Interior Finish - White - Pine Sash Interior
IG
Low E2 w/Argon
Black Perimeter and Spacer Bar
7/8" SDL - With Spacer Bar - Black
Rectangular - Special Cut 4W2H
Stone White Clad Ext - Painted Interior Finish - White - Pine Int
Ogee Interior Glazing Profile
Bottom Sash
Stone White Clad Sash Exterior
Painted Interior Finish - White - Pine Sash Interior
IG
Low E2 w/Argon
Black Perimeter and Spacer Bar
7/8" SDL - With Spacer Bar - Black
Rectangular - Special Cut 4W2H
Stone White Clad Ext - Painted Interior Finish - White - Pine Int
Ogee Interior Glazing Profile
White Interior Weather Strip Package
White Exterior Weather Strip Package
White Sash Lock
White Top Sash Strike Plate Assembly Color
Aluminum Screen
Stone White Surround
Charcoal Fiberglass Mesh
***Screen/Combo Ship Loose

3 1/4" Jambs
***Note: Unit Availability and Price is Subject to Change

Line #22 Qty: 1	Mark Unit: Victoria Room			

MARVIN

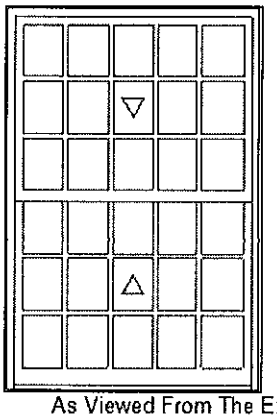

As Viewed From The Exterior

Entered As: IO
FS 47 5/8" X 69 41/64"
IO 48" X 69"
Egress Information
Width: 43 15/16" Height: 29 49/64"
Net Clear Opening: 9.08 SqFt
Performance Information
U-Factor: 0.31
Solar Heat Gain Coefficient: 0.27
Visible Light Transmittance: 0.46
Condensation Resistance: 55
CPD Number: MAR-N-441-00317-00001

Stone White Clad Exterior
Bare Pine Interior
Ultimate Double Hung Insert G2
Inside Opening 48" X 69"
14° Degree Frame Bevel
Glass Add For All Sash/Panels
Top Sash
Stone White Clad Sash Exterior
Bare Pine Sash Interior
IG
Tempered Low E2 w/Argon
Black Perimeter and Spacer Bar
7/8" SDL - With Spacer Bar - Black
Rectangular - Special Cut 5W3H
Stone White Clad Ext - Bare Pine Int
Ogee Interior Glazing Profile
Bottom Sash
Stone White Clad Sash Exterior
Bare Pine Sash Interior
IG
Tempered Low E2 w/Argon
Black Perimeter and Spacer Bar
7/8" SDL - With Spacer Bar - Black
Rectangular - Special Cut 5W3H
Stone White Clad Ext - Bare Pine Int
Ogee Interior Glazing Profile
Beige Interior Weather Strip Package
White Exterior Weather Strip Package
White Sash Lock
White Top Sash Strike Plate Assembly Color
Aluminum Screen
Stone White Surround
Charcoal Fiberglass Mesh
***Screen/Combo Ship Loose
3 1/4" Jambs
***Note: Unit Availability and Price is Subject to Change

Line #23 Qty: 1	Mark Unit: Victoria Bathroom			

MARVIN

Stone White Clad Exterior
Bare Pine Interior
Ultimate Double Hung Insert G2
Inside Opening 48" X 69"
14° Degree Frame Bevel
Glass Add For All Sash/Panels
Top Sash
Stone White Clad Sash Exterior
Bare Pine Sash Interior
IG
Tempered Low E2 w/Argon
Black Perimeter and Spacer Bar
7/8" SDL - With Spacer Bar - Black
Rectangular - Special Cut 5W3H
Stone White Clad Ext - Bare Pine Int
Ogee Interior Glazing Profile
Bottom Sash
Stone White Clad Sash Exterior
Bare Pine Sash Interior

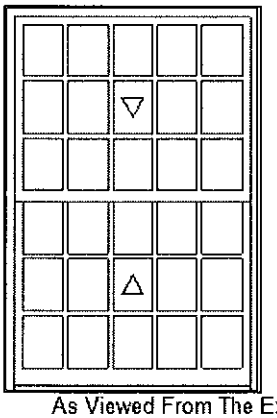

As Viewed From The Exterior

Entered As: IO
FS 47 5/8" X 69 41/64"
IO 48" X 69"
Egress Information
Width: 43 15/16" Height: 29 49/64"
Net Clear Opening: 9.08 SqFt
Performance Information
U-Factor: 0.31
Solar Heat Gain Coefficient: 0.27
Visible Light Transmittance: 0.46
Condensation Resistance: 55
CPD Number: MAR-N-441-00317-00001

IG
Tempered Low E2 w/Argon
Black Perimeter and Spacer Bar
7/8" SDL - With Spacer Bar - Black
Rectangular - Special Cut 5W3H
Stone White Clad Ext - Bare Pine Int
Ogee Interior Glazing Profile
Beige Interior Weather Strip Package
White Exterior Weather Strip Package
White Sash Lock
White Top Sash Strike Plate Assembly Color
Aluminum Screen
Stone White Surround
Charcoal Fiberglass Mesh
***Screen/Combo Ship Loose
3 1/4" Jambs
***Note: Unit Availability and Price is Subject to Change

Line #24 Qty: 4	Mark Unit: Yellow Room			

MARVIN

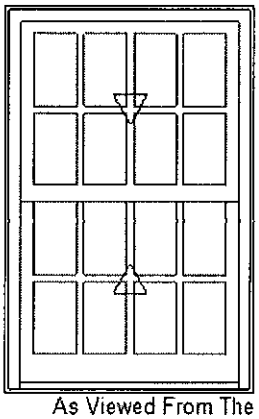

As Viewed From The Exterior

Entered As: IO
FS 29 5/8" X 44 41/64"
IO 30" X 44"
Egress Information
Width: 25 15/16" Height: 17 17/64"
Net Clear Opening: 3.11 SqFt
Performance Information
U-Factor: 0.31
Solar Heat Gain Coefficient: 0.27
Visible Light Transmittance: 0.46
Condensation Resistance: 55
CPD Number: MAR-N-441-00317-00001

Stone White Clad Exterior
Painted Interior Finish - White - Pine Interior
Ultimate Double Hung Insert G2
Inside Opening 30" X 44"
14° Degree Frame Bevel
Top Sash
Stone White Clad Sash Exterior
Painted Interior Finish - White - Pine Sash Interior
IG
Low E2 w/Argon
Black Perimeter and Spacer Bar
7/8" SDL - With Spacer Bar - Black
Rectangular - Special Cut 4W2H
Stone White Clad Ext - Painted Interior Finish - White - Pine Int
Ogee Interior Glazing Profile
Bottom Sash
Stone White Clad Sash Exterior
Painted Interior Finish - White - Pine Sash Interior
IG
Low E2 w/Argon
Black Perimeter and Spacer Bar
7/8" SDL - With Spacer Bar - Black
Rectangular - Special Cut 4W2H
Stone White Clad Ext - Painted Interior Finish - White - Pine Int
Ogee Interior Glazing Profile
White Interior Weather Strip Package
White Exterior Weather Strip Package
White Sash Lock
White Top Sash Strike Plate Assembly Color
Aluminum Screen
Stone White Surround
Charcoal Fiberglass Mesh
***Screen/Combo Ship Loose

3 1/4" Jambs
***Note: Unit Availability and Price is Subject to Change

Line #25 Qty: 1	Mark Unit: Yellow Bath Temp			

MARVIN

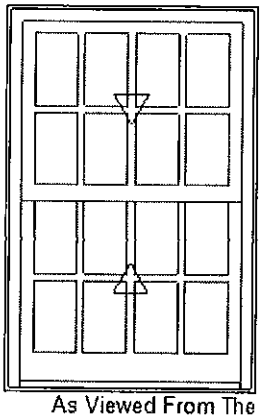

As Viewed From The Exterior

Entered As: IO
FS 29 5/8" X 44 41/64"
IO 30" X 44"
Egress Information
Width: 25 15/16" Height: 17 17/64"
Net Clear Opening: 3.11 SqFt
Performance Information
U-Factor: 0.31
Solar Heat Gain Coefficient: 0.27
Visible Light Transmittance: 0.46
Condensation Resistance: 55
CPD Number: MAR-N-441-00317-00001

Stone White Clad Exterior
Painted Interior Finish - White - Pine Interior
Ultimate Double Hung Insert G2
Inside Opening 30" X 44"
14° Degree Frame Bevel
Glass Add For All Sash/Panels
Top Sash
Stone White Clad Sash Exterior
Painted Interior Finish - White - Pine Sash Interior
IG
Tempered Low E2 w/Argon
Black Perimeter and Spacer Bar
7/8" SDL - With Spacer Bar - Black
Rectangular - Special Cut 4W2H
Stone White Clad Ext - Painted Interior Finish - White - Pine Int
Ogee Interior Glazing Profile
Bottom Sash
Stone White Clad Sash Exterior
Painted Interior Finish - White - Pine Sash Interior
IG
Tempered Low E2 w/Argon
Black Perimeter and Spacer Bar
7/8" SDL - With Spacer Bar - Black
Rectangular - Special Cut 4W2H
Stone White Clad Ext - Painted Interior Finish - White - Pine Int
Ogee Interior Glazing Profile
White Interior Weather Strip Package
White Exterior Weather Strip Package
White Sash Lock
White Top Sash Strike Plate Assembly Color
Aluminum Screen
Stone White Surround
Charcoal Fiberglass Mesh
***Screen/Combo Ship Loose
3 1/4" Jambs
***Note: Unit Availability and Price is Subject to Change

Line #26 Qty: 4	Mark Unit: Peach Room			

MARVIN

Stone White Clad Exterior
Painted Interior Finish - White - Pine Interior
Ultimate Double Hung Insert G2
Inside Opening 30" X 44"
14° Degree Frame Bevel
Top Sash
Stone White Clad Sash Exterior
Painted Interior Finish - White - Pine Sash Interior
IG
Low E2 w/Argon
Black Perimeter and Spacer Bar
7/8" SDL - With Spacer Bar - Black
Rectangular - Special Cut 4W2H
Stone White Clad Ext - Painted Interior Finish - White - Pine Int
Ogee Interior Glazing Profile
Bottom Sash
Stone White Clad Sash Exterior
Painted Interior Finish - White - Pine Sash Interior
IG

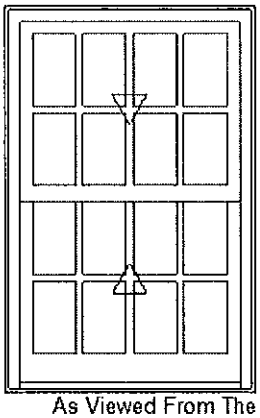

As Viewed From The Exterior

Entered As: IO
FS 29 5/8" X 44 41/64"
IO 30" X 44"
Egress Information
Width: 25 15/16" Height: 17 17/64"
Net Clear Opening: 3.11 SqFt
Performance Information
U-Factor: 0.31
Solar Heat Gain Coefficient: 0.27
Visible Light Transmittance: 0.46
Condensation Resistance: 55
CPD Number: MAR-N-441-00317-00001

Low E2 w/Argon
Black Perimeter and Spacer Bar
7/8" SDL - With Spacer Bar - Black
Rectangular - Special Cut 4W2H
Stone White Clad Ext - Painted Interior Finish - White - Pine Int
Ogee Interior Glazing Profile
White Interior Weather Strip Package
White Exterior Weather Strip Package
White Sash Lock
White Top Sash Strike Plate Assembly Color
Aluminum Screen
Stone White Surround
Charcoal Fiberglass Mesh
***Screen/Combo Ship Loose
3 1/4" Jambs
***Note: Unit Availability and Price is Subject to Change

Line #27 Qty: 1	Mark Unit: Peach Bath Temp			

MARVIN

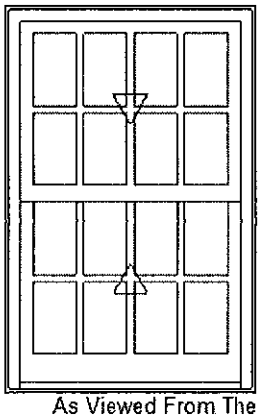

As Viewed From The Exterior

Entered As: IO
FS 29 5/8" X 44 41/64"
IO 30" X 44"
Egress Information
Width: 25 15/16" Height: 17 17/64"
Net Clear Opening: 3.11 SqFt
Performance Information
U-Factor: 0.31
Solar Heat Gain Coefficient: 0.27
Visible Light Transmittance: 0.46
Condensation Resistance: 55
CPD Number: MAR-N-441-00317-00001

Stone White Clad Exterior
Painted Interior Finish - White - Pine Interior
Ultimate Double Hung Insert G2
Inside Opening 30" X 44"
14° Degree Frame Bevel
Glass Add For All Sash/Panels
Top Sash
Stone White Clad Sash Exterior
Painted Interior Finish - White - Pine Sash Interior
IG
Tempered Low E2 w/Argon
Black Perimeter and Spacer Bar
7/8" SDL - With Spacer Bar - Black
Rectangular - Special Cut 4W2H
Stone White Clad Ext - Painted Interior Finish - White - Pine Int
Ogee Interior Glazing Profile
Bottom Sash
Stone White Clad Sash Exterior
Painted Interior Finish - White - Pine Sash Interior
IG
Tempered Low E2 w/Argon
Black Perimeter and Spacer Bar
7/8" SDL - With Spacer Bar - Black
Rectangular - Special Cut 4W2H
Stone White Clad Ext - Painted Interior Finish - White - Pine Int
Ogee Interior Glazing Profile
White Interior Weather Strip Package
White Exterior Weather Strip Package
White Sash Lock
White Top Sash Strike Plate Assembly Color
Aluminum Screen
Stone White Surround
Charcoal Fiberglass Mesh

Accepted:

Processed on: 6/30/2020 12:02:44 PM

***Screen/Combo Ship Loose
3 1/4" Jambs
***Note: Unit Availability and Price is Subject to Change

TERMS AND CONDITIONS

Accepted:

Processed on: 6/30/2020 12:02:44 PM

PRODUCT AND PERFORMANCE INFORMATION

NFRC energy ratings and values may vary depending on the exact configuration of glass thickness used on the unit. This data may change over time due to ongoing product changes or updated test results or requirements.

The National Fenestration Rating Council (NFRC) has developed and operates a uniform national rating system for the energy performance of fenestration products, including windows and doors. For additional information regarding this rating system, see www.nfrc.org.

NFRC energy values and ratings may change over time due to ongoing product changes, updated test results or requirements.

Review the map below to determine if your units meet ENERGY STAR for your location.

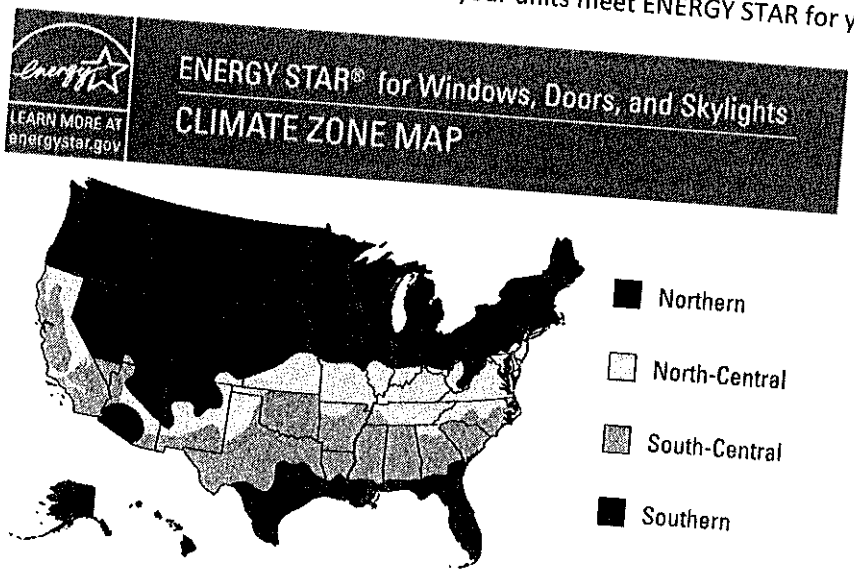

Accepted:

Processed on: 6/30/2020 12:02:44 PM

International Energy Conservation Code (IECC) Climate Regions

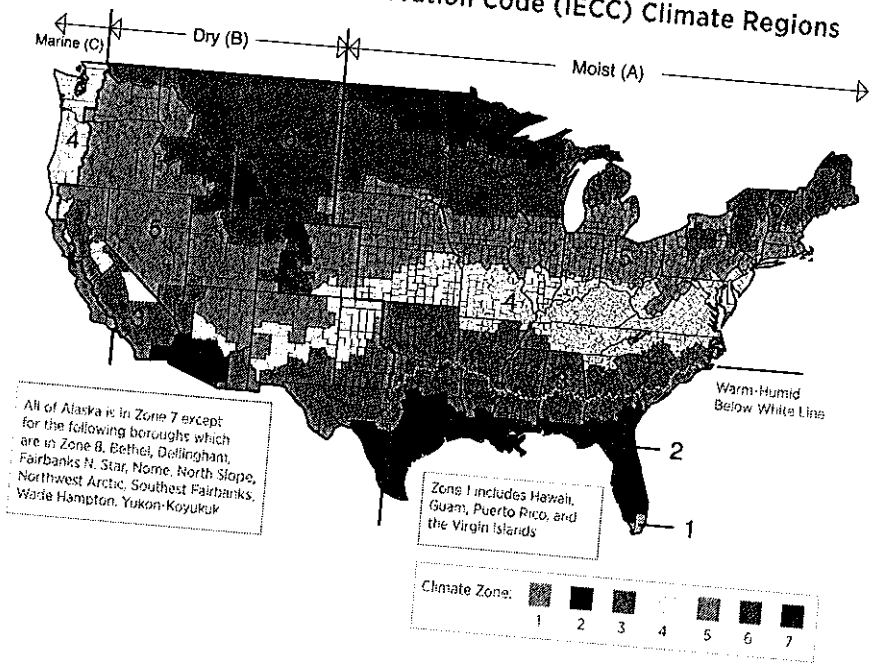

Accepted:

Processed on: 6/30/2020 12:02:44 PM

PURCHASE APPROVAL/SIGN OFF

I have reviewed all line item quotes in detail and agree that the product specifications and pricing are accurate, and I approve the project for order. I acknowledge that additional charges, tax or Terms and Conditions may apply.

Seller: _____

Buyer: _____

Accepted:

_____

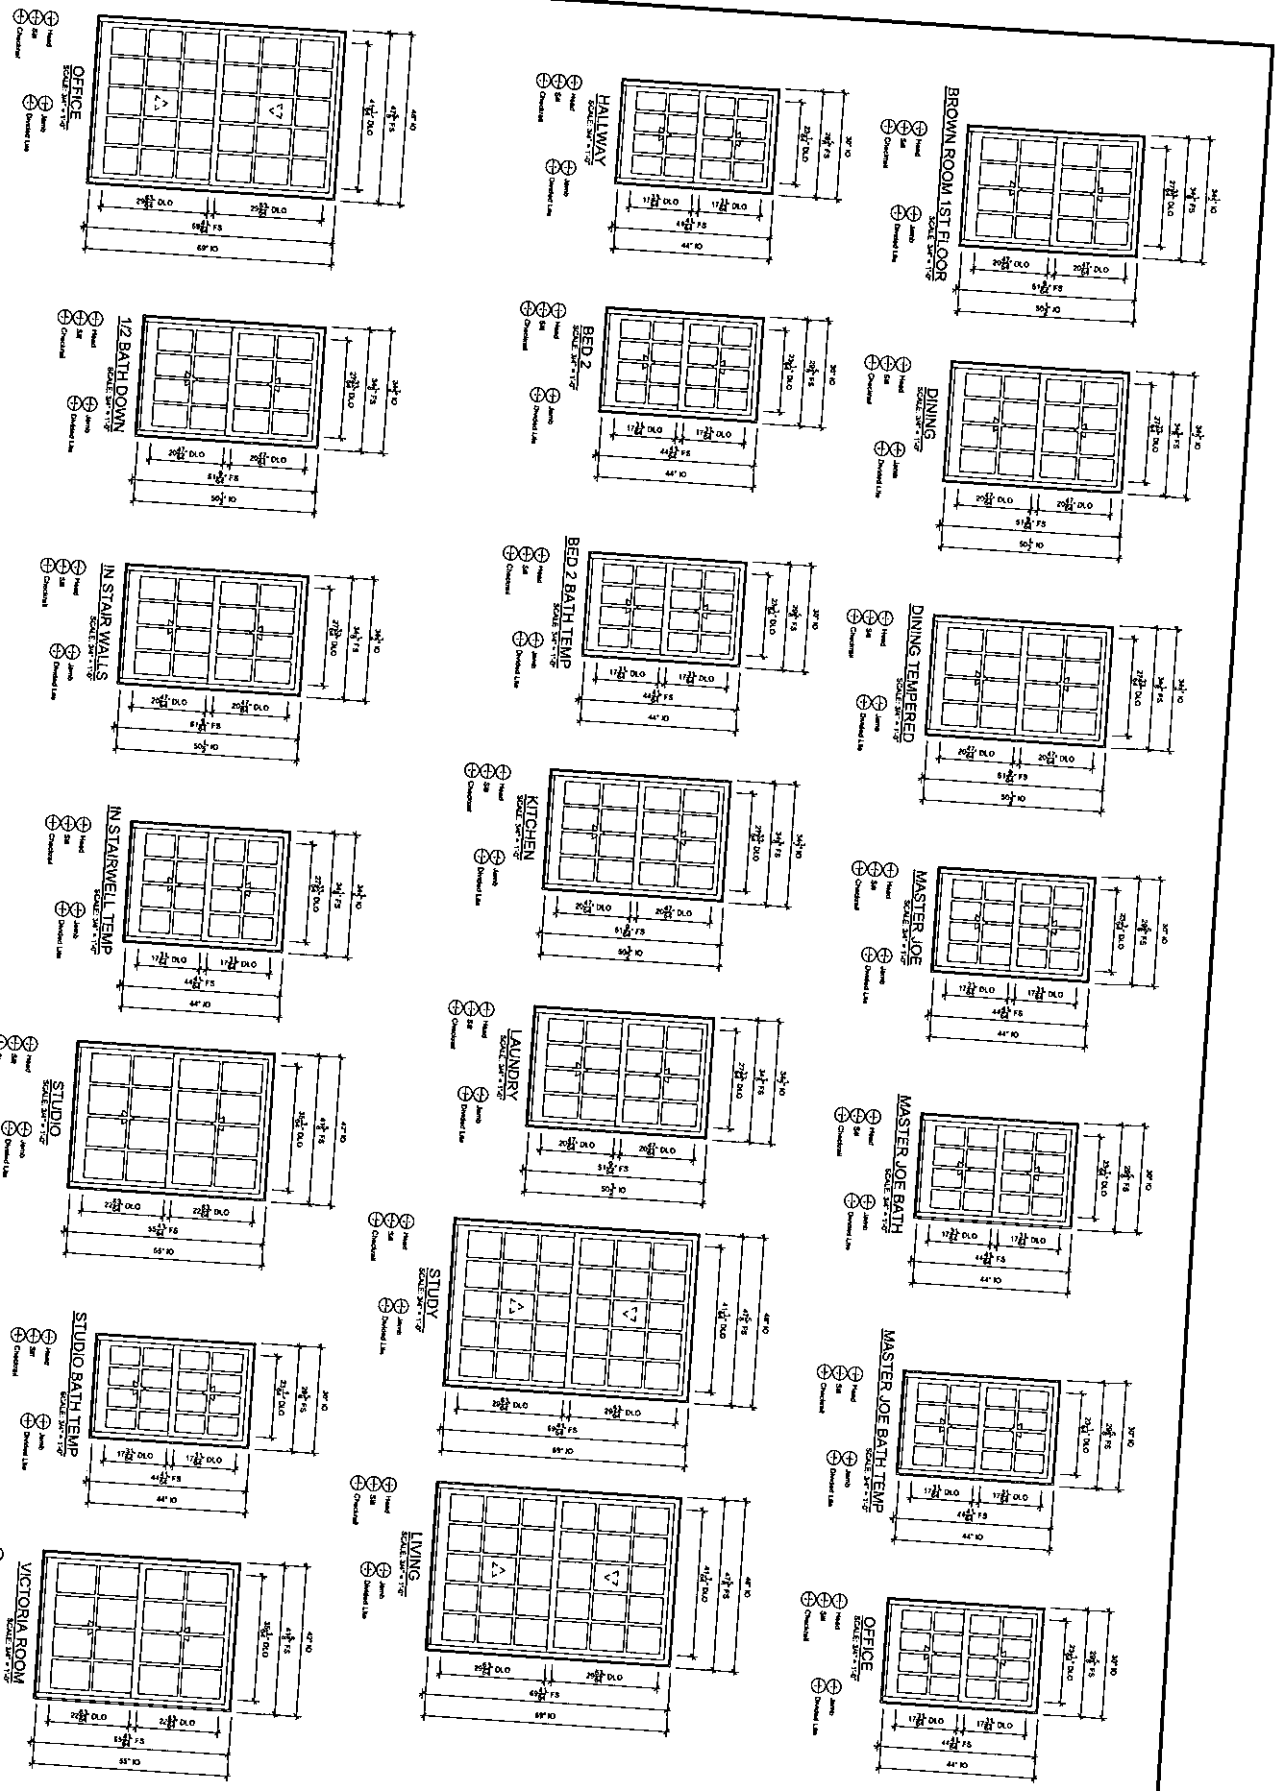

SHEET 1 OF 3

PROJ/JOB: Jenkins - 44 Ledge Rd / Insert Window Option

DIST/DEALER: RIVERHEAD BUILDING SUPPLY-GO

DRAWN: MARK NINE

QUOTE#: ZP2MWKG

PK VERSION: 0003.03.00

CREATED: 07/07/2020

REVISION:

ORDERING PRODUCTS WITH REFERENCE TO SHOP DRAWINGS: Before ordering the Marvin Window and Door products illustrated within these shop drawings, a copy of these drawings accompanied by an approved signature of the purchaser must be returned to the Architectural Division at Marvin Windows & Doors, P.O. Box 100, Warroad, Minnesota 56763. If the Marvin products included herein are ordered without reference to the approved shop drawings, Marvin Windows and Doors assumes no responsibility in guaranteeing product coordination with the drawings.

MARVIN

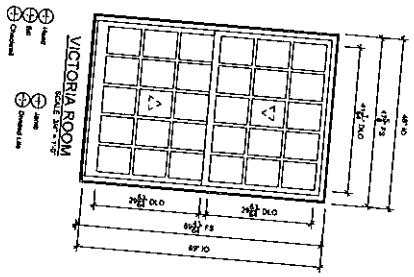

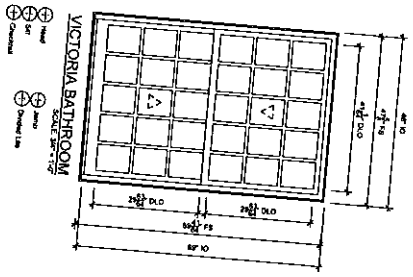

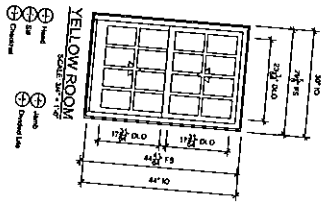

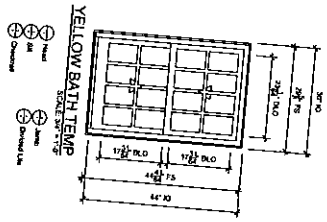

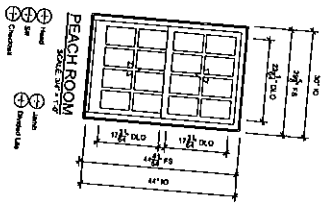

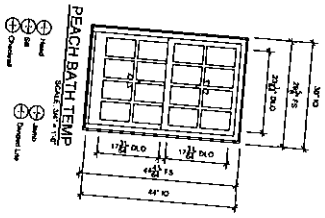

SHEET 2 OF 3

PROJ/JOB: Jenkins - 44 Ledge Rd / Insert Window Option

DIST/DEALER: RIVERHEAD BUILDING SUPPLY-GO

DRAWN: MARK NINE

QUOTE#: ZP2MWKG

PK VERSION: 0003.03.00

CREATED: 07/07/2020

REVISION:

ORDERING PRODUCTS WITH REFERENCE TO SHOP DRAWINGS: Before ordering the Marvin Window and Door products illustrated within these shop drawings, a copy of these drawings accompanied by an approval signature of the purchaser must be returned to the Architectural Division at Marvin Windows & Doors, P.O. Box 100, Warroad, Minnesota 56763. If the Marvin products included herein are ordered without reference to the approved shop drawings, Marvin Windows and Doors assumes no responsibility in guaranteeing product coordination with the drawings.

MARVIN

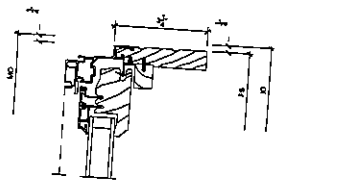

1/3 Head

SCALE: 6" = 1'-0"

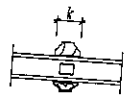

4/3 Divided Lite

SCALE: 6" = 1'-0"

7/3 NOT USED

SCALE: 6" = 1'-0"

10/3 NOT USED

SCALE: 6" = 1'-0"

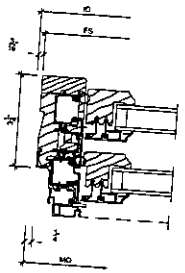

2/3 Jamb

SCALE: 6" = 1'-0"

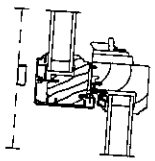

5/3 Checkrail

SCALE: 6" = 1'-0"

8/3 NOT USED

SCALE: 6" = 1'-0"

11/3 NOT USED

SCALE: 6" = 1'-0"

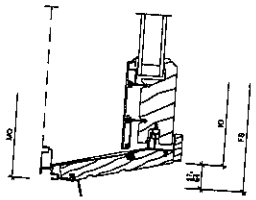

3/3 Sill

SCALE: 6" = 1'-0"

6/3 NOT USED

SCALE: 6" = 1'-0"

9/3 NOT USED

SCALE: 6" = 1'-0"

12/3 NOT USED

SCALE: 6" = 1'-0"

MARVIN

SHOP DRAWINGS

SHOP DRAWINGS FOR PRODUCTS WITH REFERENCE TO SHOP DRAWINGS:
Shop drawings are required for all projects containing Marvin Windows and Doors products. Architect/Owner must review shop drawings prior to release for production. Review shop drawings to confirm that they accurately represent the size, configuration and options selected for the windows and doors. Approved signature on shop drawings will be returned to the Architect/Owner or Marvin Windows & Doors, P.O. Box 100 Warroad, MN 56763, or Marvin Windows & Doors Representative prior to release for production. Any changes noted on the approved shop drawings must be communicated to Marvin Windows and Doors. Marvin Windows and Doors assumes no responsibility for processing product contained within the drawings.

PROJ/JOB: Jenkins - 44 Ledge Rd / Inset Window Option

DIST/DEALER: RIVERHEAD BUILDING SUPPLY-GO

DRAWN: MARK MINE

QUOTE#: ZPZMWKG

PK VERSION: 0003.03.00

CREATED: 07/07/2020

REVISION:

SHEET 3 OF 3

Mele
44 Ledge Rd
Newport, RI 02840
East Elevation #1
7/9/20

Meie
44 Ledge Rd
Newport, RI 02840
East Elevation #1
7/9/20

44 Ledge Rd
Newport, RI 02840
East Elevation #2
7/9/20

Meie
44 Ledge Rd
Newport, RI 02840
East Elevation Exterior Door
7/9/20

44 Ledge Rd
Newport, RI 02840
North Elevation #1
7/9/20

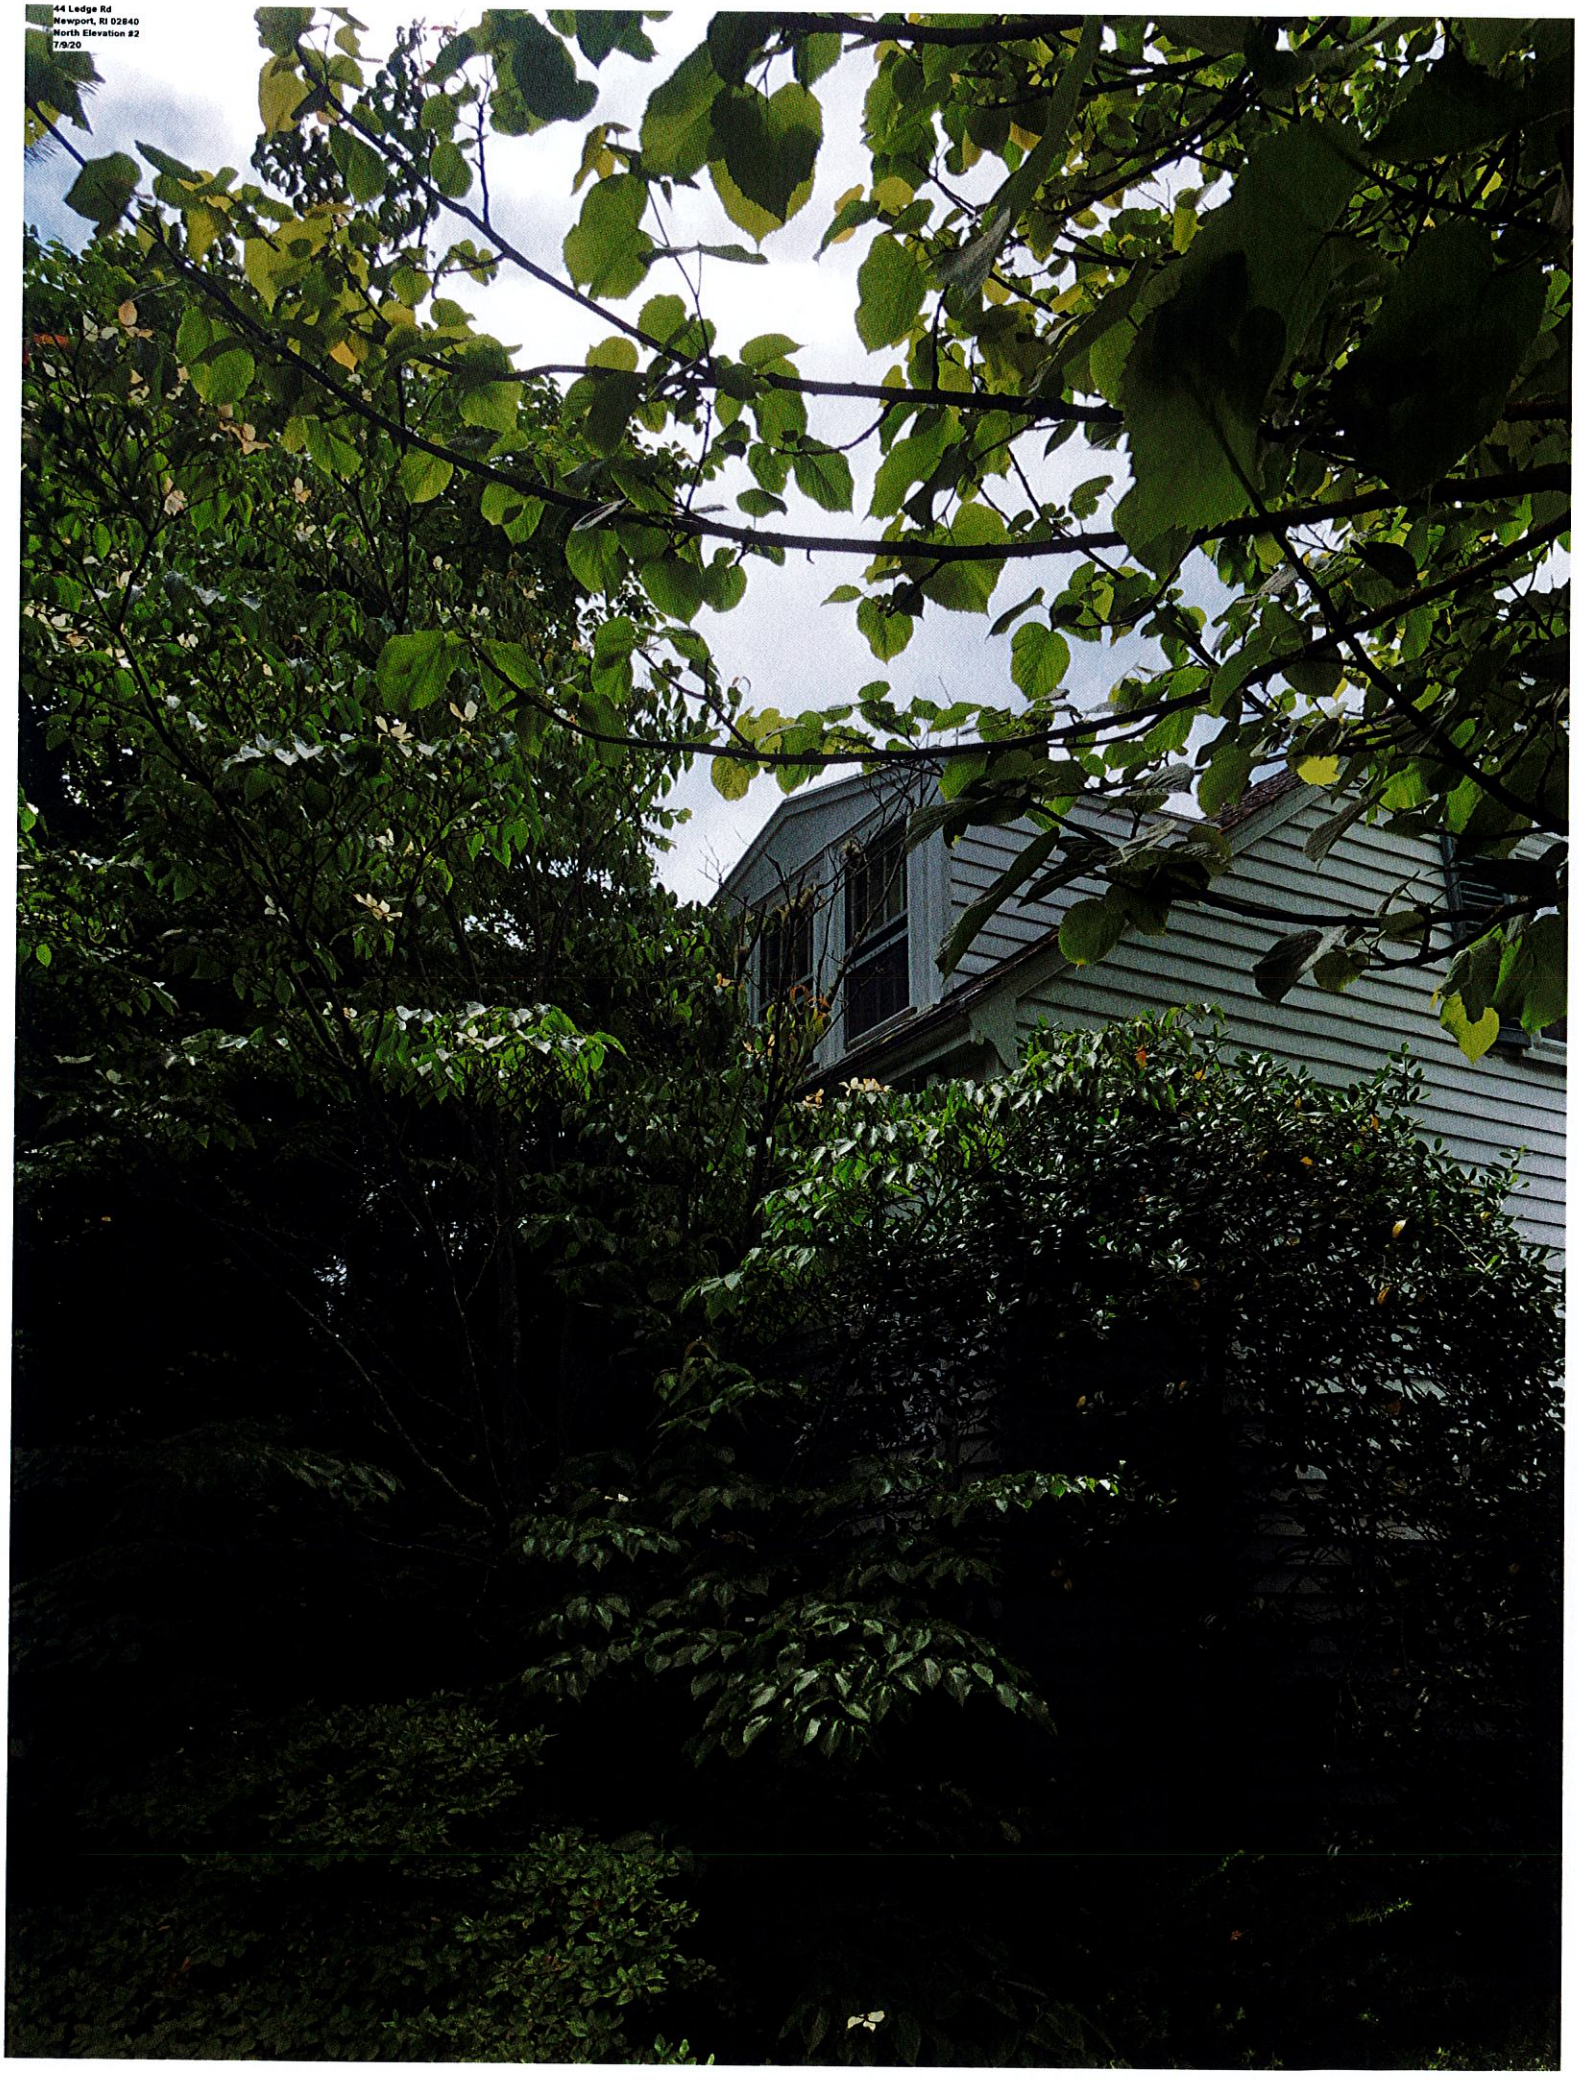
44 Ledge Rd
Newport, RI 02840
North Elevation #2
7/9/20

44 Ledge Rd
Newport, RI 02840
North Elevation #3
7/9/20

44 Ledge Rd
Newport, RI 02840
North Elevation #4
7/9/20

44 Ledge Rd
Newport, RI 02840
North Elevation #5
7/9/20

44 Ledge Rd
Newport, RI 02840
South Elevation #1
7/9/20

44 Ledge Rd
Newport, RI 02840
South Elevation #2
7/9/20

44 Ledge Rd
Newport, RI 02840
South Elevation #3
7/9/20

Newport, RI 02840
West Elevation #1
7/9/20

44 Ledge Rd
Newport, RI 02840
West Elevation #2
7/9/20