

UPPER GUEST HOUSE STYLE IMAGES



FIRE PIT STYLING



MEADOW PLANTINGS STYLING

STAIRWAY AND TERRACED LANDSCAPE STYLE IMAGES




TERRACED LANDSCAPE AND STONE PAVING STYLING



STONE STAIRWAY AND TERRACED LANDSCAPE STYLING

WALK OUT GARDEN AND VEGETABLE GARDEN STYLE IMAGES

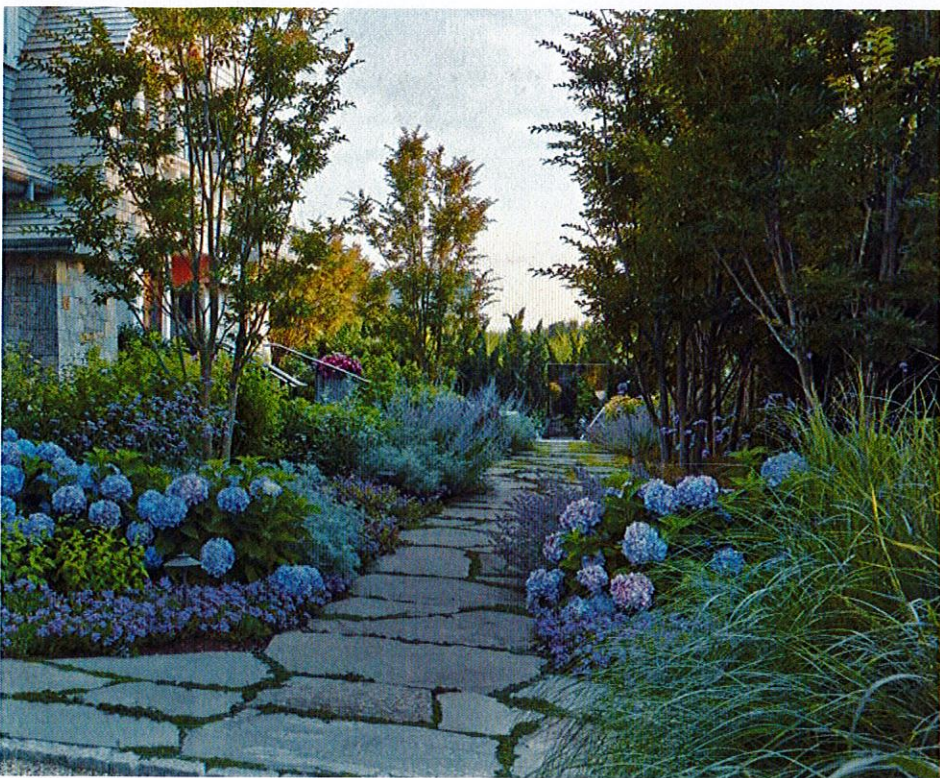


STONE PAVING STYLING



VEGETABLE GARDEN STYLING



WALK OUT GARDEN STYLING

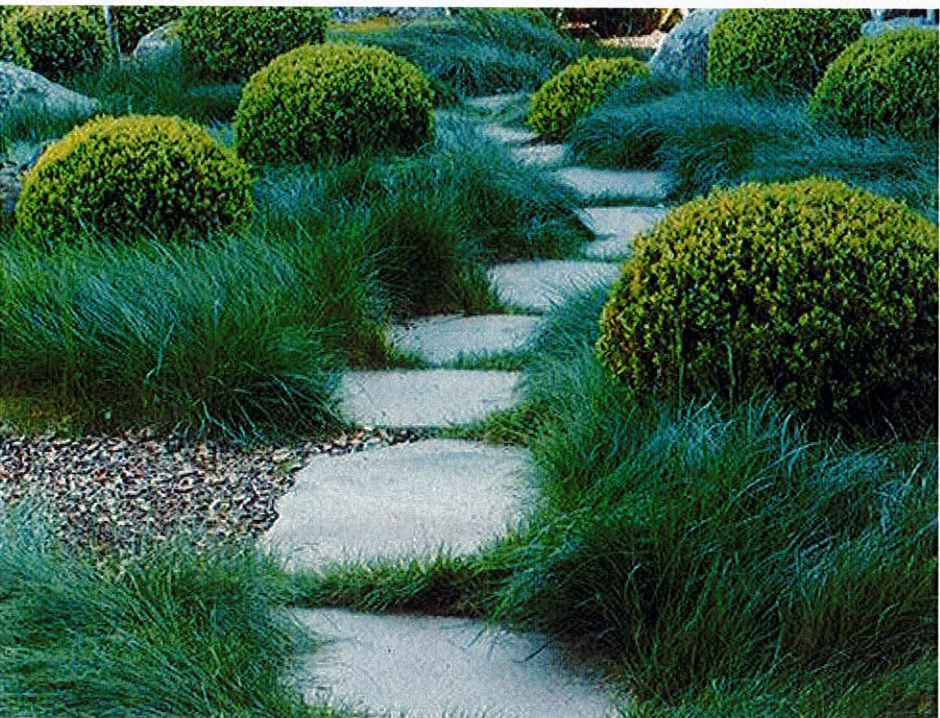


STEPPER PATH STYLING

POOL TERRACE ENLARGEMENT



LEGEND

- 1. LAWN POOL DECK - KEEP EXISTING POOL DECK RETAINING WALL
- 2. POOL
- 3. LANDSCAPE BEDS
- 4. POOL DECK LOUNGES
- 5. LAWN
- 6. STONE STAIRS
- 7. PETANQUE COURT
- 8. STONE STEPPER PATH
- 9. BOARDWALK TRAIL

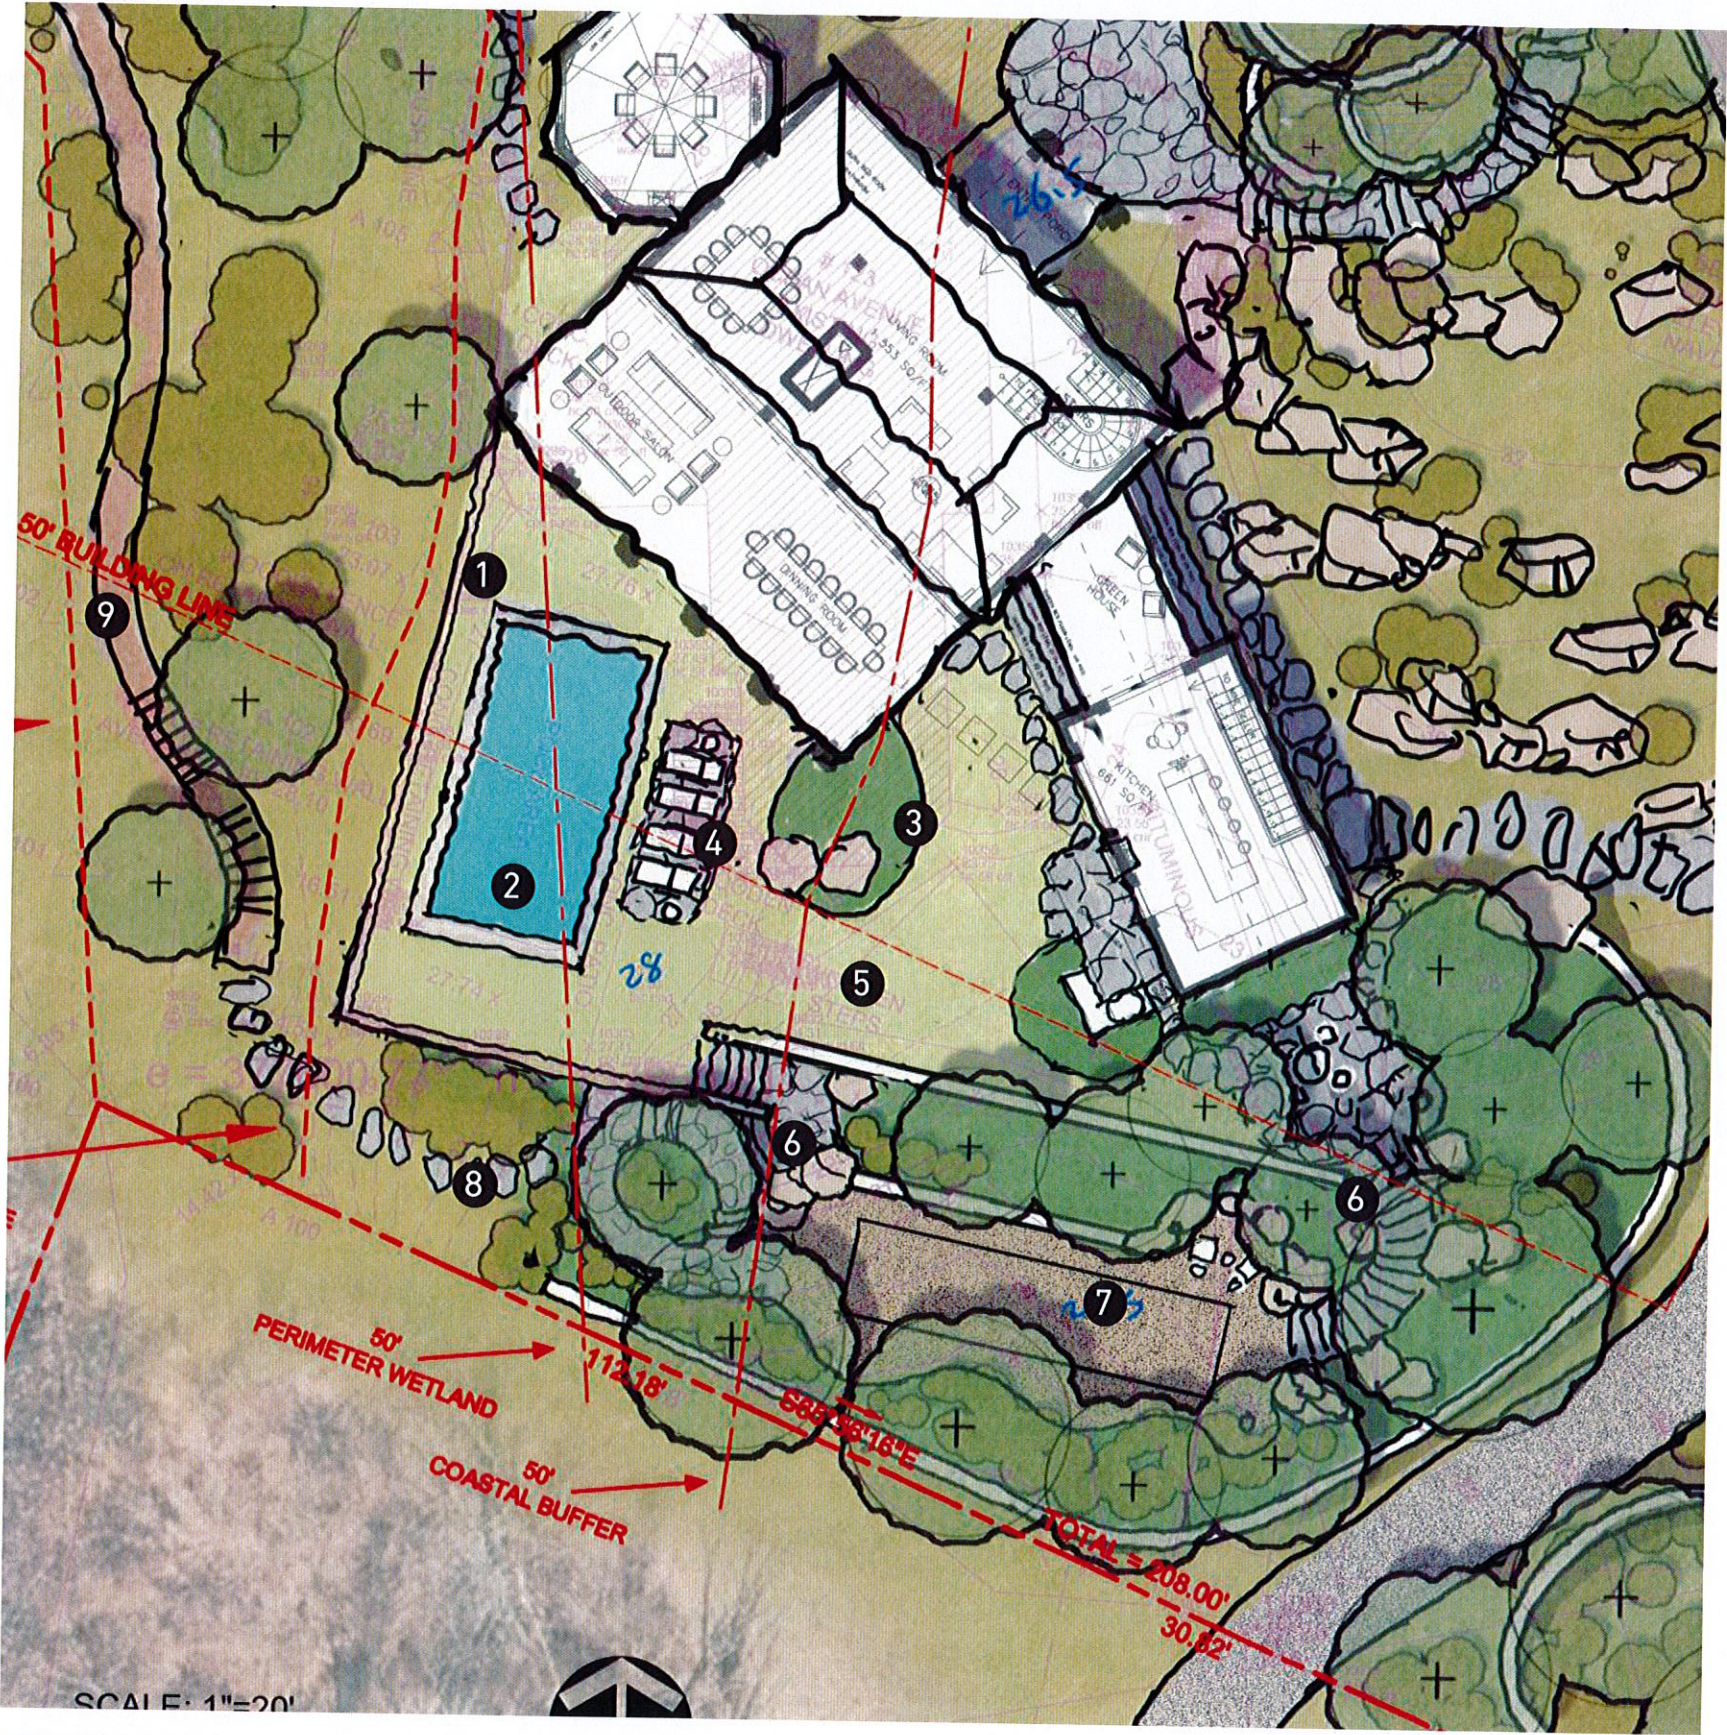


POOL TERRACE EXISTING




ANDERS RESIDENCE
123 OCEAN AVENUE, NEWPORT, RI

POOL TERRACE PROPOSED

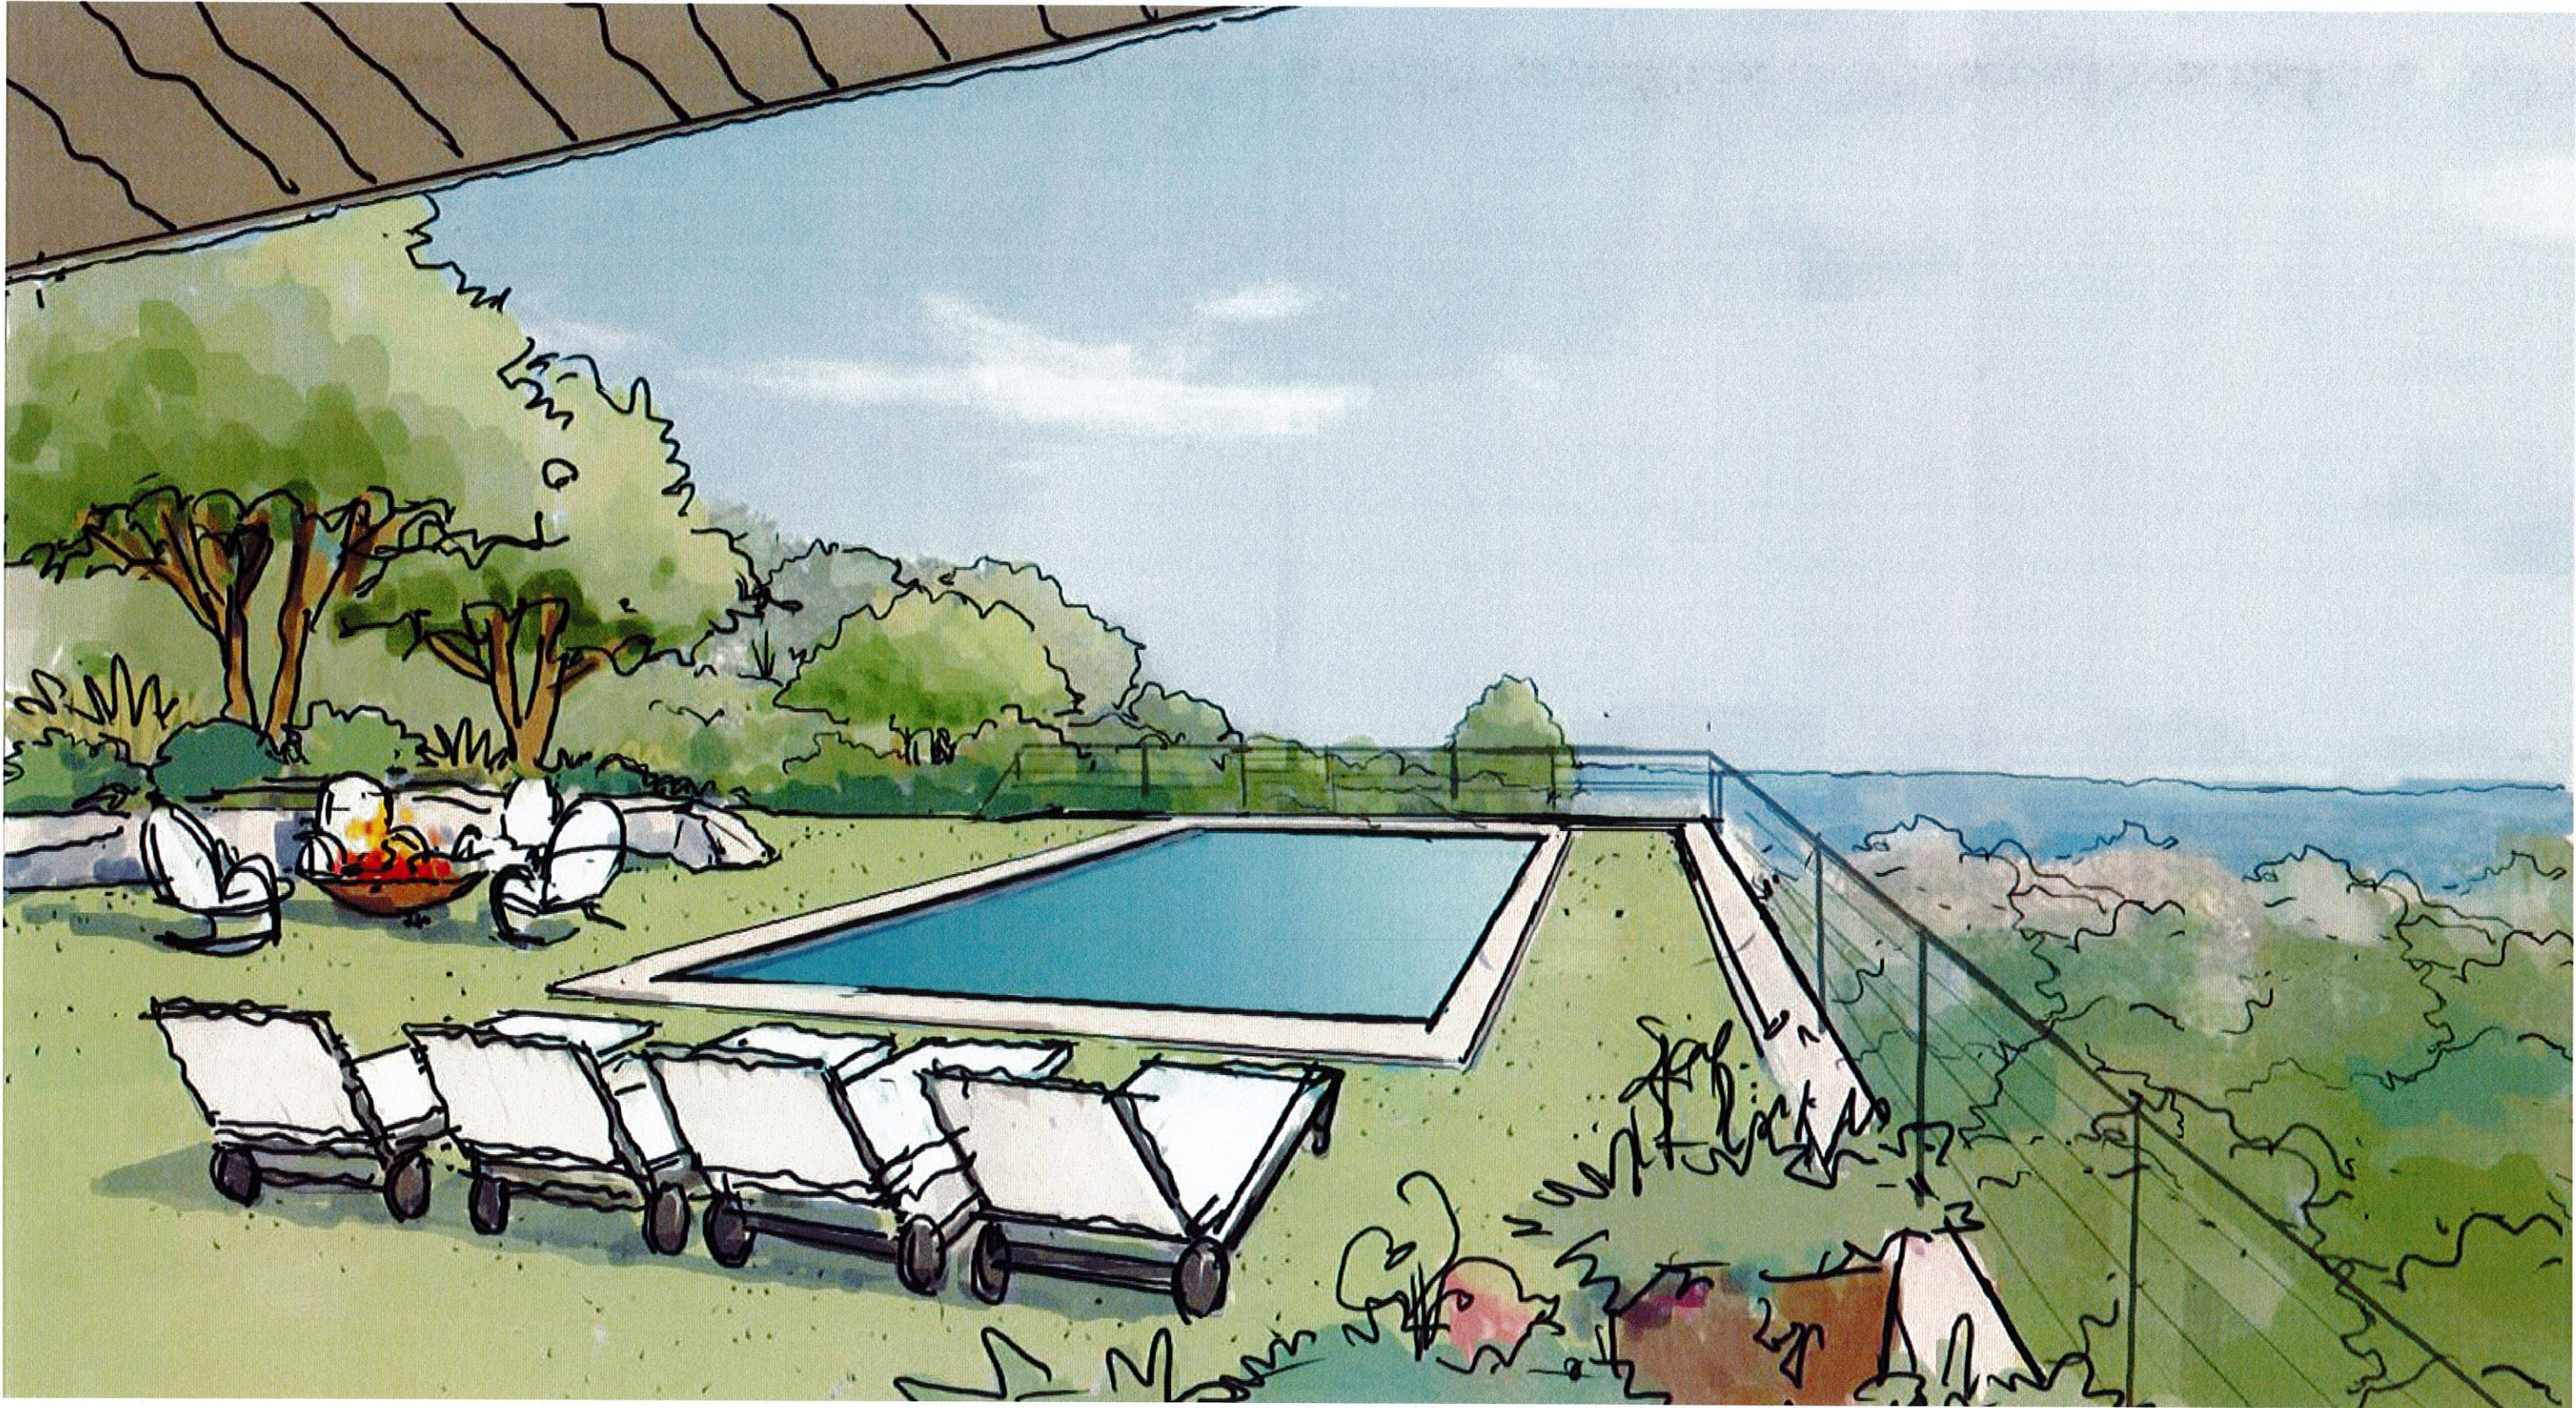

POOL TERRACE STYLE IMAGES

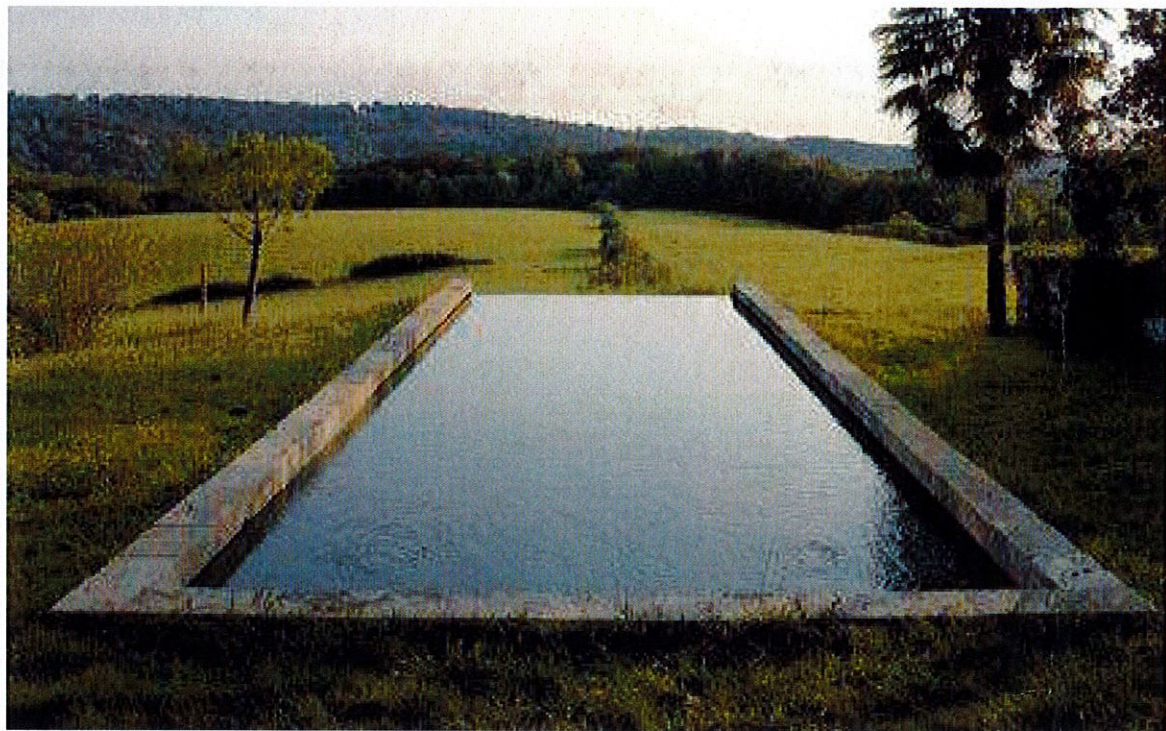

POOL STYLING



LAWN TERRACE STYLING


PETANQUE TERRACE STYLE IMAGES



PETANQUE TERRACE SEATING STYLING




PETANQUE TERRACE STYLING

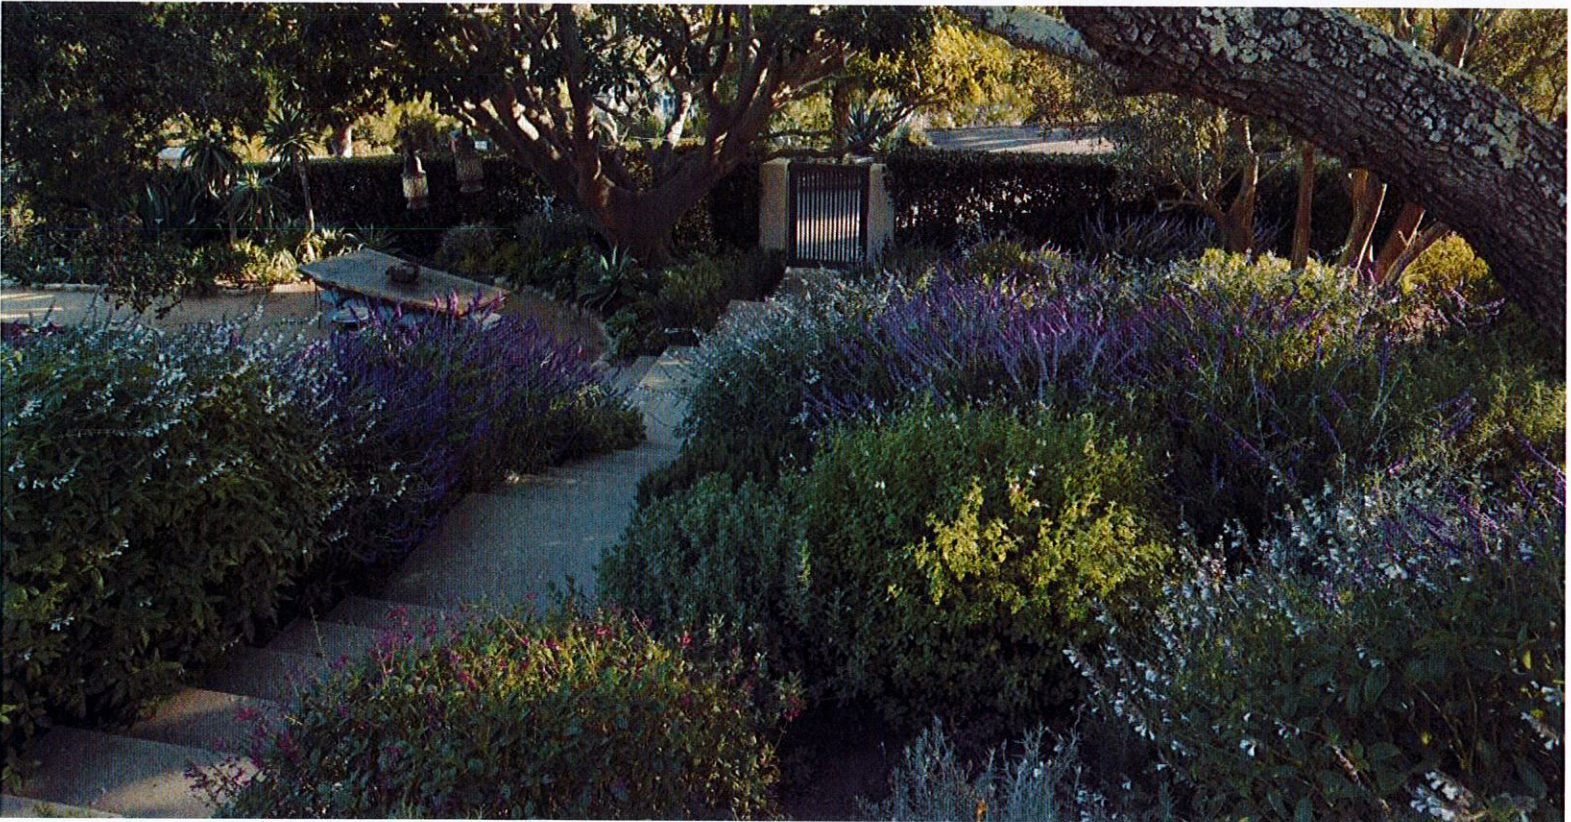


STAIRWAY AND LANDSCAPE STYLING

1. BOARDWALK SYSTEM - LOWER PATH CONNECTOR
2. EXISTING BOAT LAUNCH
3. EXISTING LILY POND
4. INVASIVE REMOVALS AND MANAGEMENT. RE-VEGETATE WITH NATIVE PLANTINGS

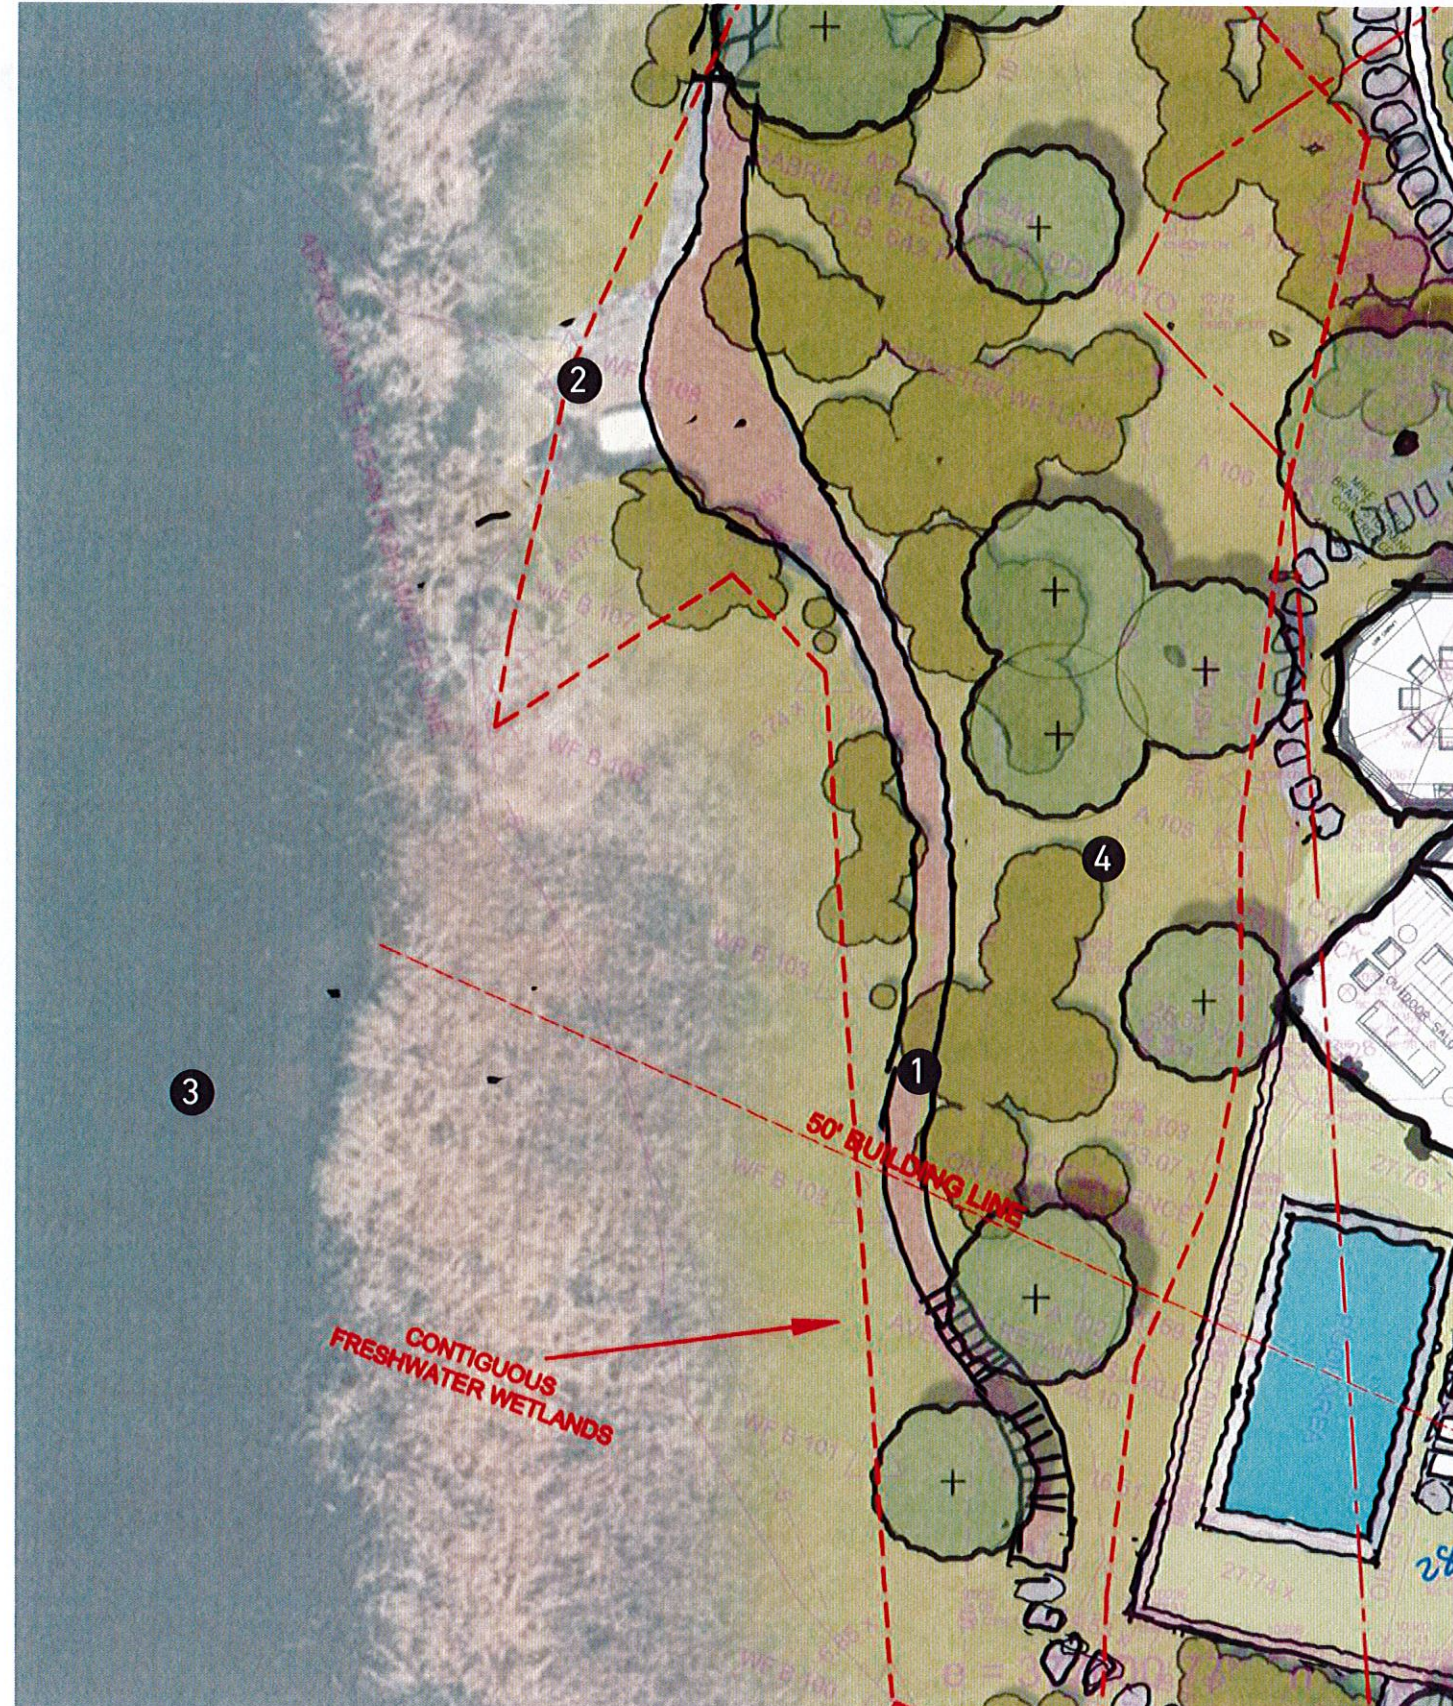

WALK TO LILY POND EXISTING CONDITION

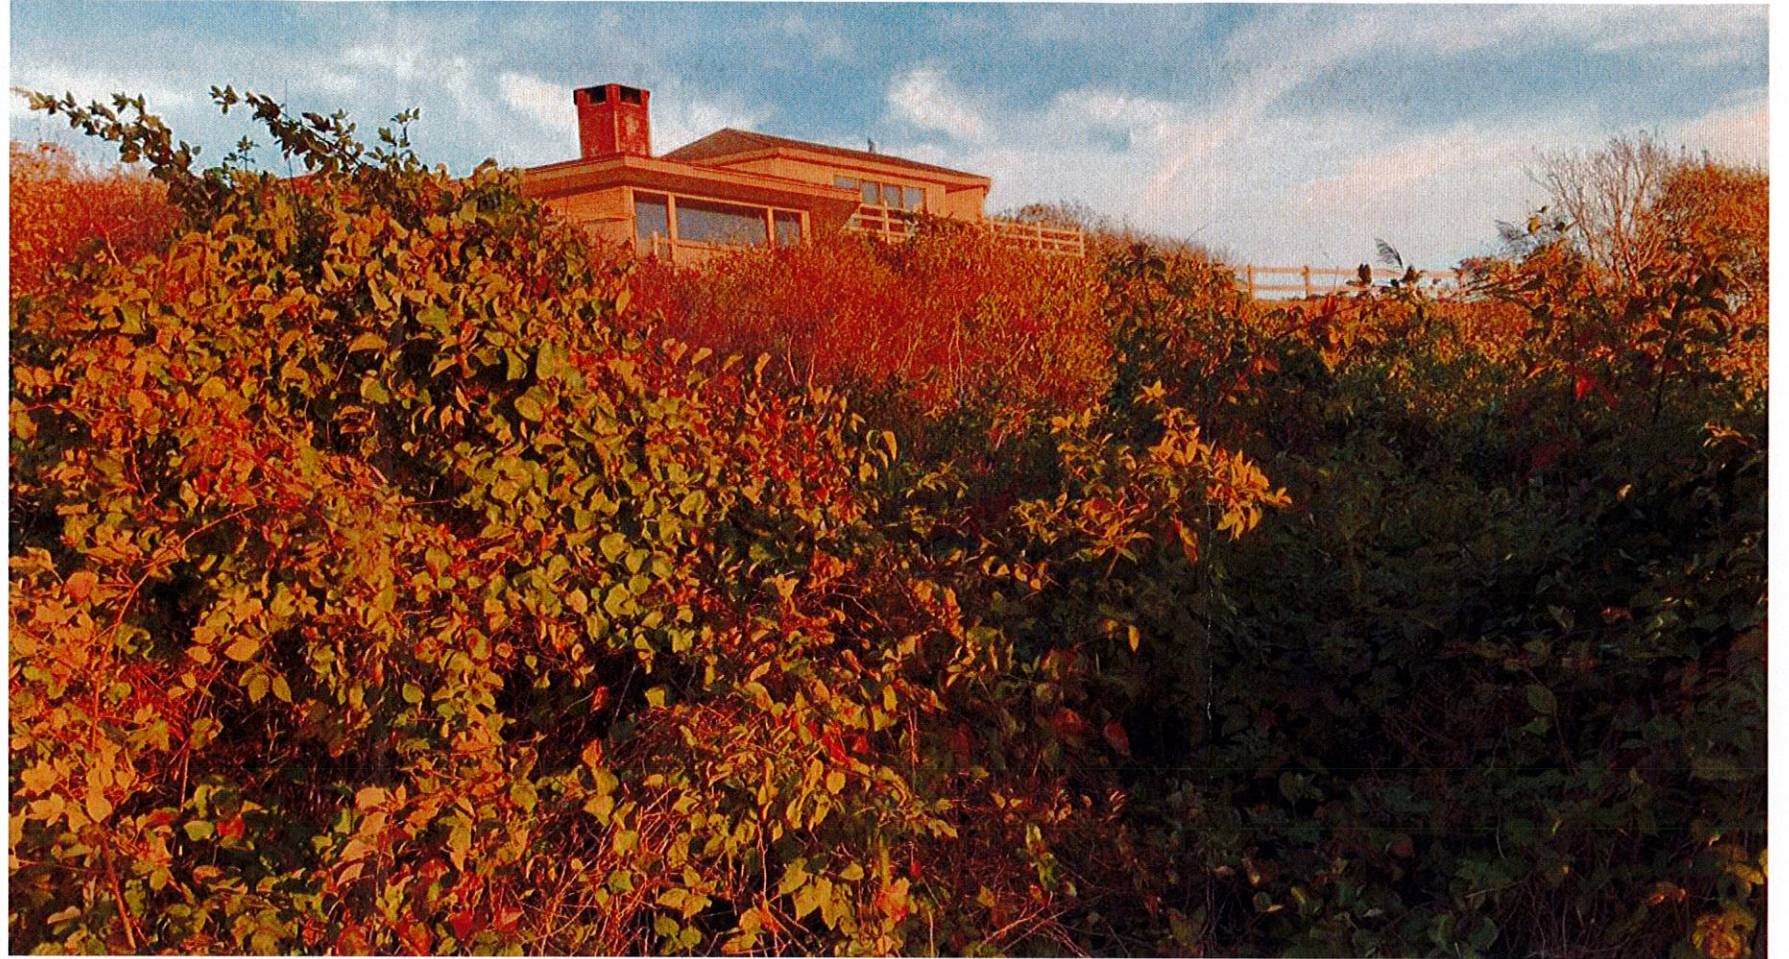

SLOPE VEGETATION AND BOARDWALK STYLE IMAGES



SLOPE VEGETATION STYLING



BOARDWALK STYLING

OVERALL SITE PLAN



PLAN OVERLAY WITH SURVEY



ANDERS RESIDENCE
123 OCEAN AVENUE, NEWPORT, RI

SCALE: 1" = 40'-0"

HOERR SCHAUDT
NOVEMBER 2020

APPENDIX