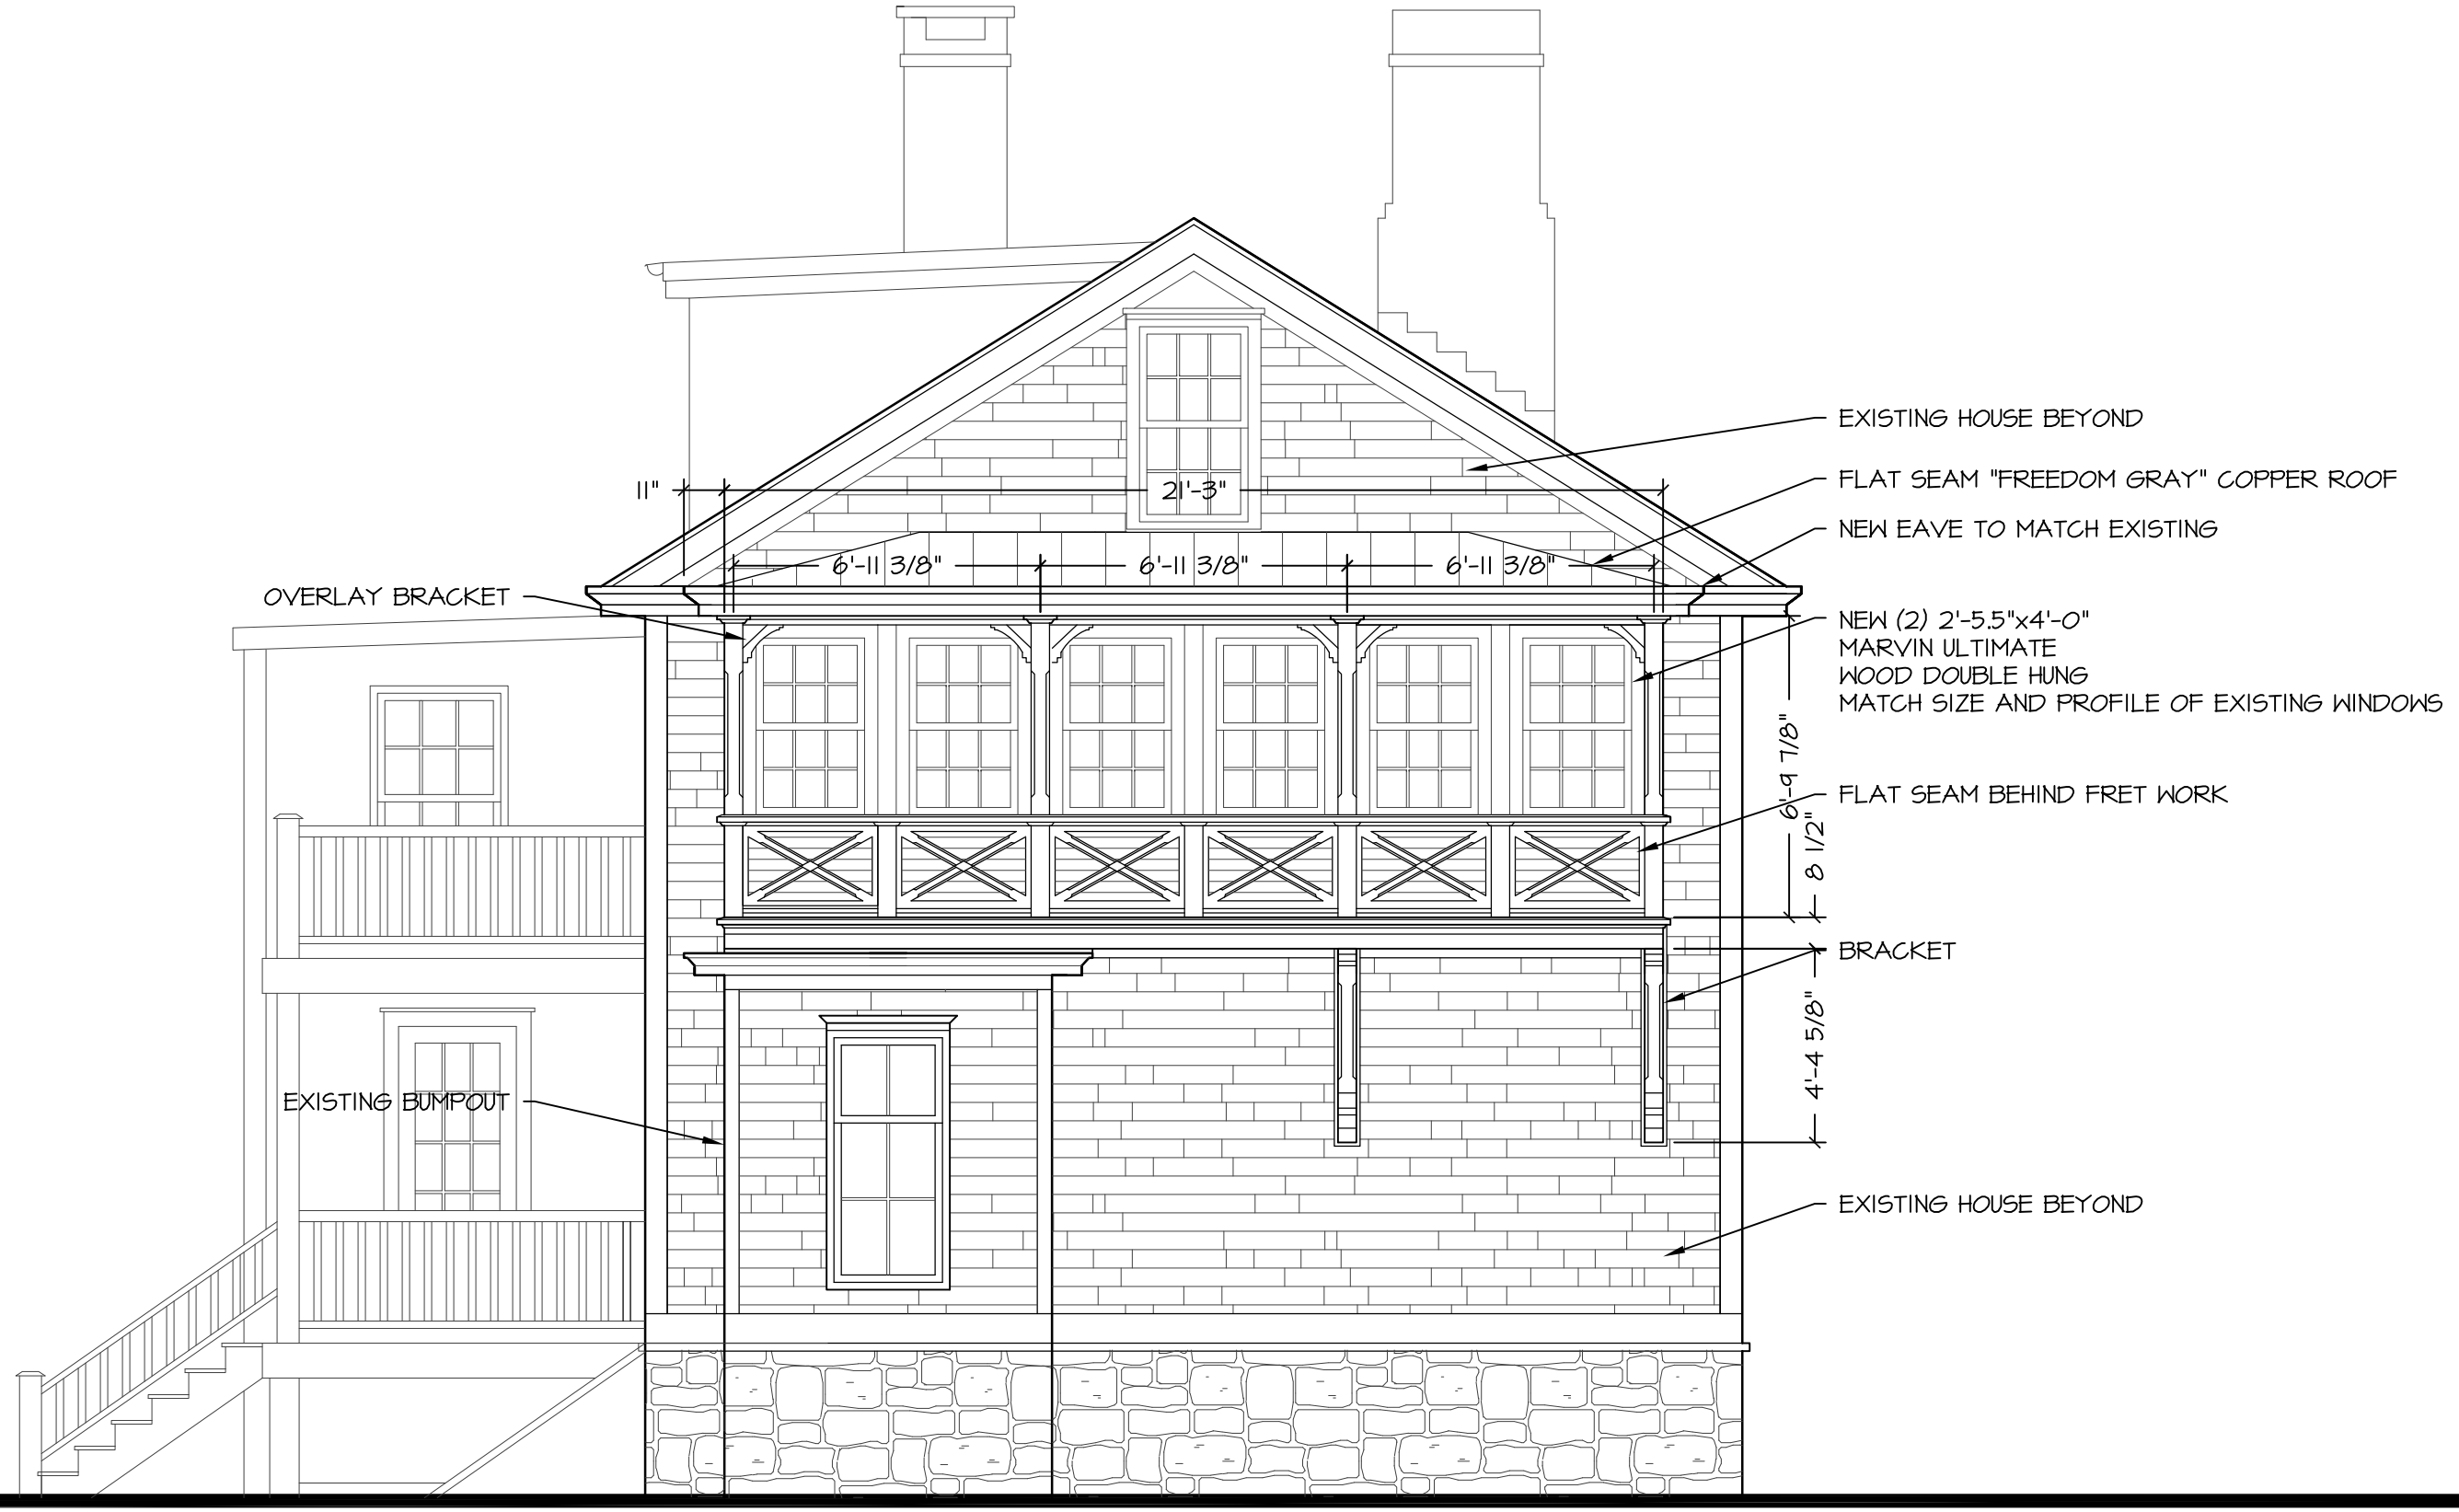

PROPOSED EAST ELEVATION

Scale: $\frac{1}{4}$" = 1'-0"

CORDTSEN DESIGN ARCHITECTURE
42 West Main Road
Middletown, RI 02842
CordtsenDesign.com
401.619.4689

HDC SUBMISSION

15 Sherman Street

Newport, Rhode Island

DESCRIPTION: PROPOSED ELEVATION

SCALE:	1/4" =1'-0"		
DATE:	5-11-21		

A2.1

PROPOSED SOUTH ELEVATION

Scale: $\frac{1}{4}$" = 1'-0"

CORDTSEN DESIGN ARCHITECTURE
42 West Main Road
Middletown, RI 02842
CordtsenDesign.com
401.619.4689

HDC SUBMISSION

15 Sherman Street

Newport, Rhode Island

DESCRIPTION: PROPOSED ELEVATION			
SCALE:	1/4" =1'-0"		
DATE:	5-11-21		

A2.2

PROPOSED NORTH ELEVATION

Scale: $\frac{1}{4}$" = 1'-0"

CORDTSEN DESIGN ARCHITECTURE
42 West Main Road
Middletown, RI 02842
CordtsenDesign.com
401.619.4689

HDC SUBMISSION

15 Sherman Street

Newport, Rhode Island

DESCRIPTION: PROPOSED ELEVATION

SCALE:	1/4" =1'-0"		
DATE:	5-11-21		

A2.3