Planning and Development Department; 43 Broadway, Newport, RI 02840
Zoning Office Tel: 401.845.5451 Zoning Officer Email: narmour@cityofnewport.com
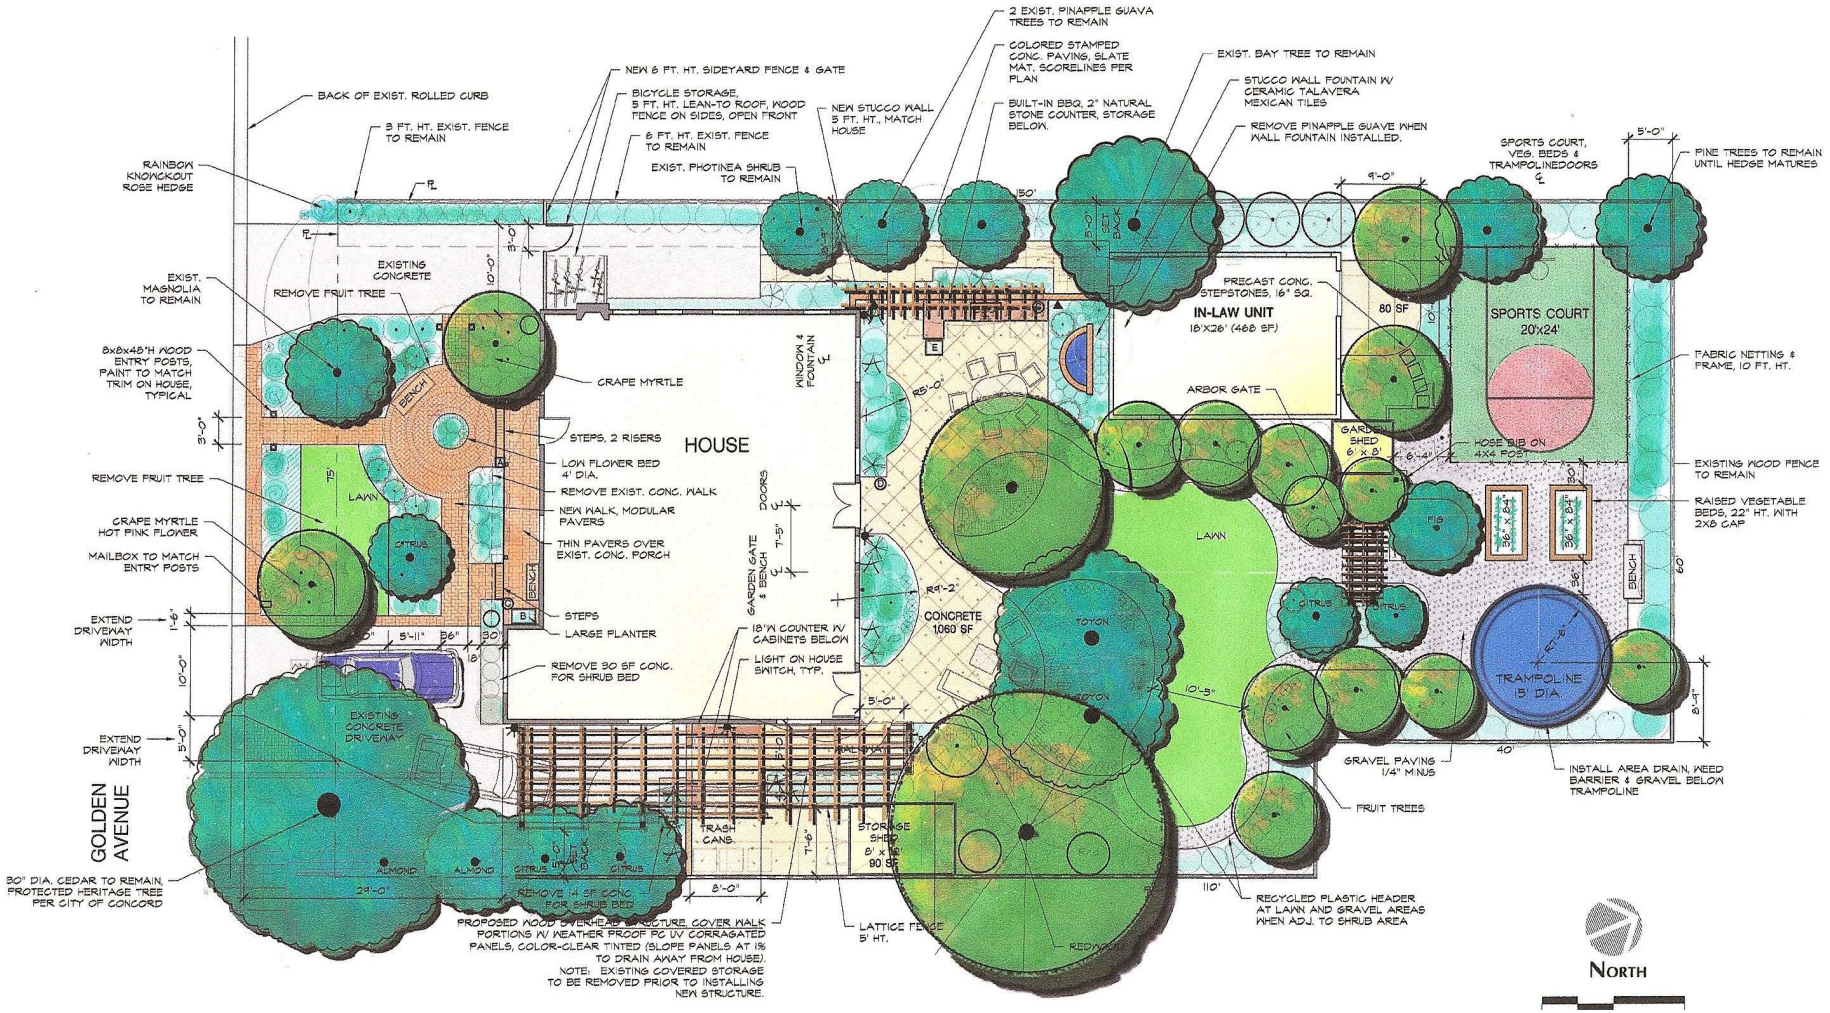
SAMPLE LANDSCAPE PLAN